



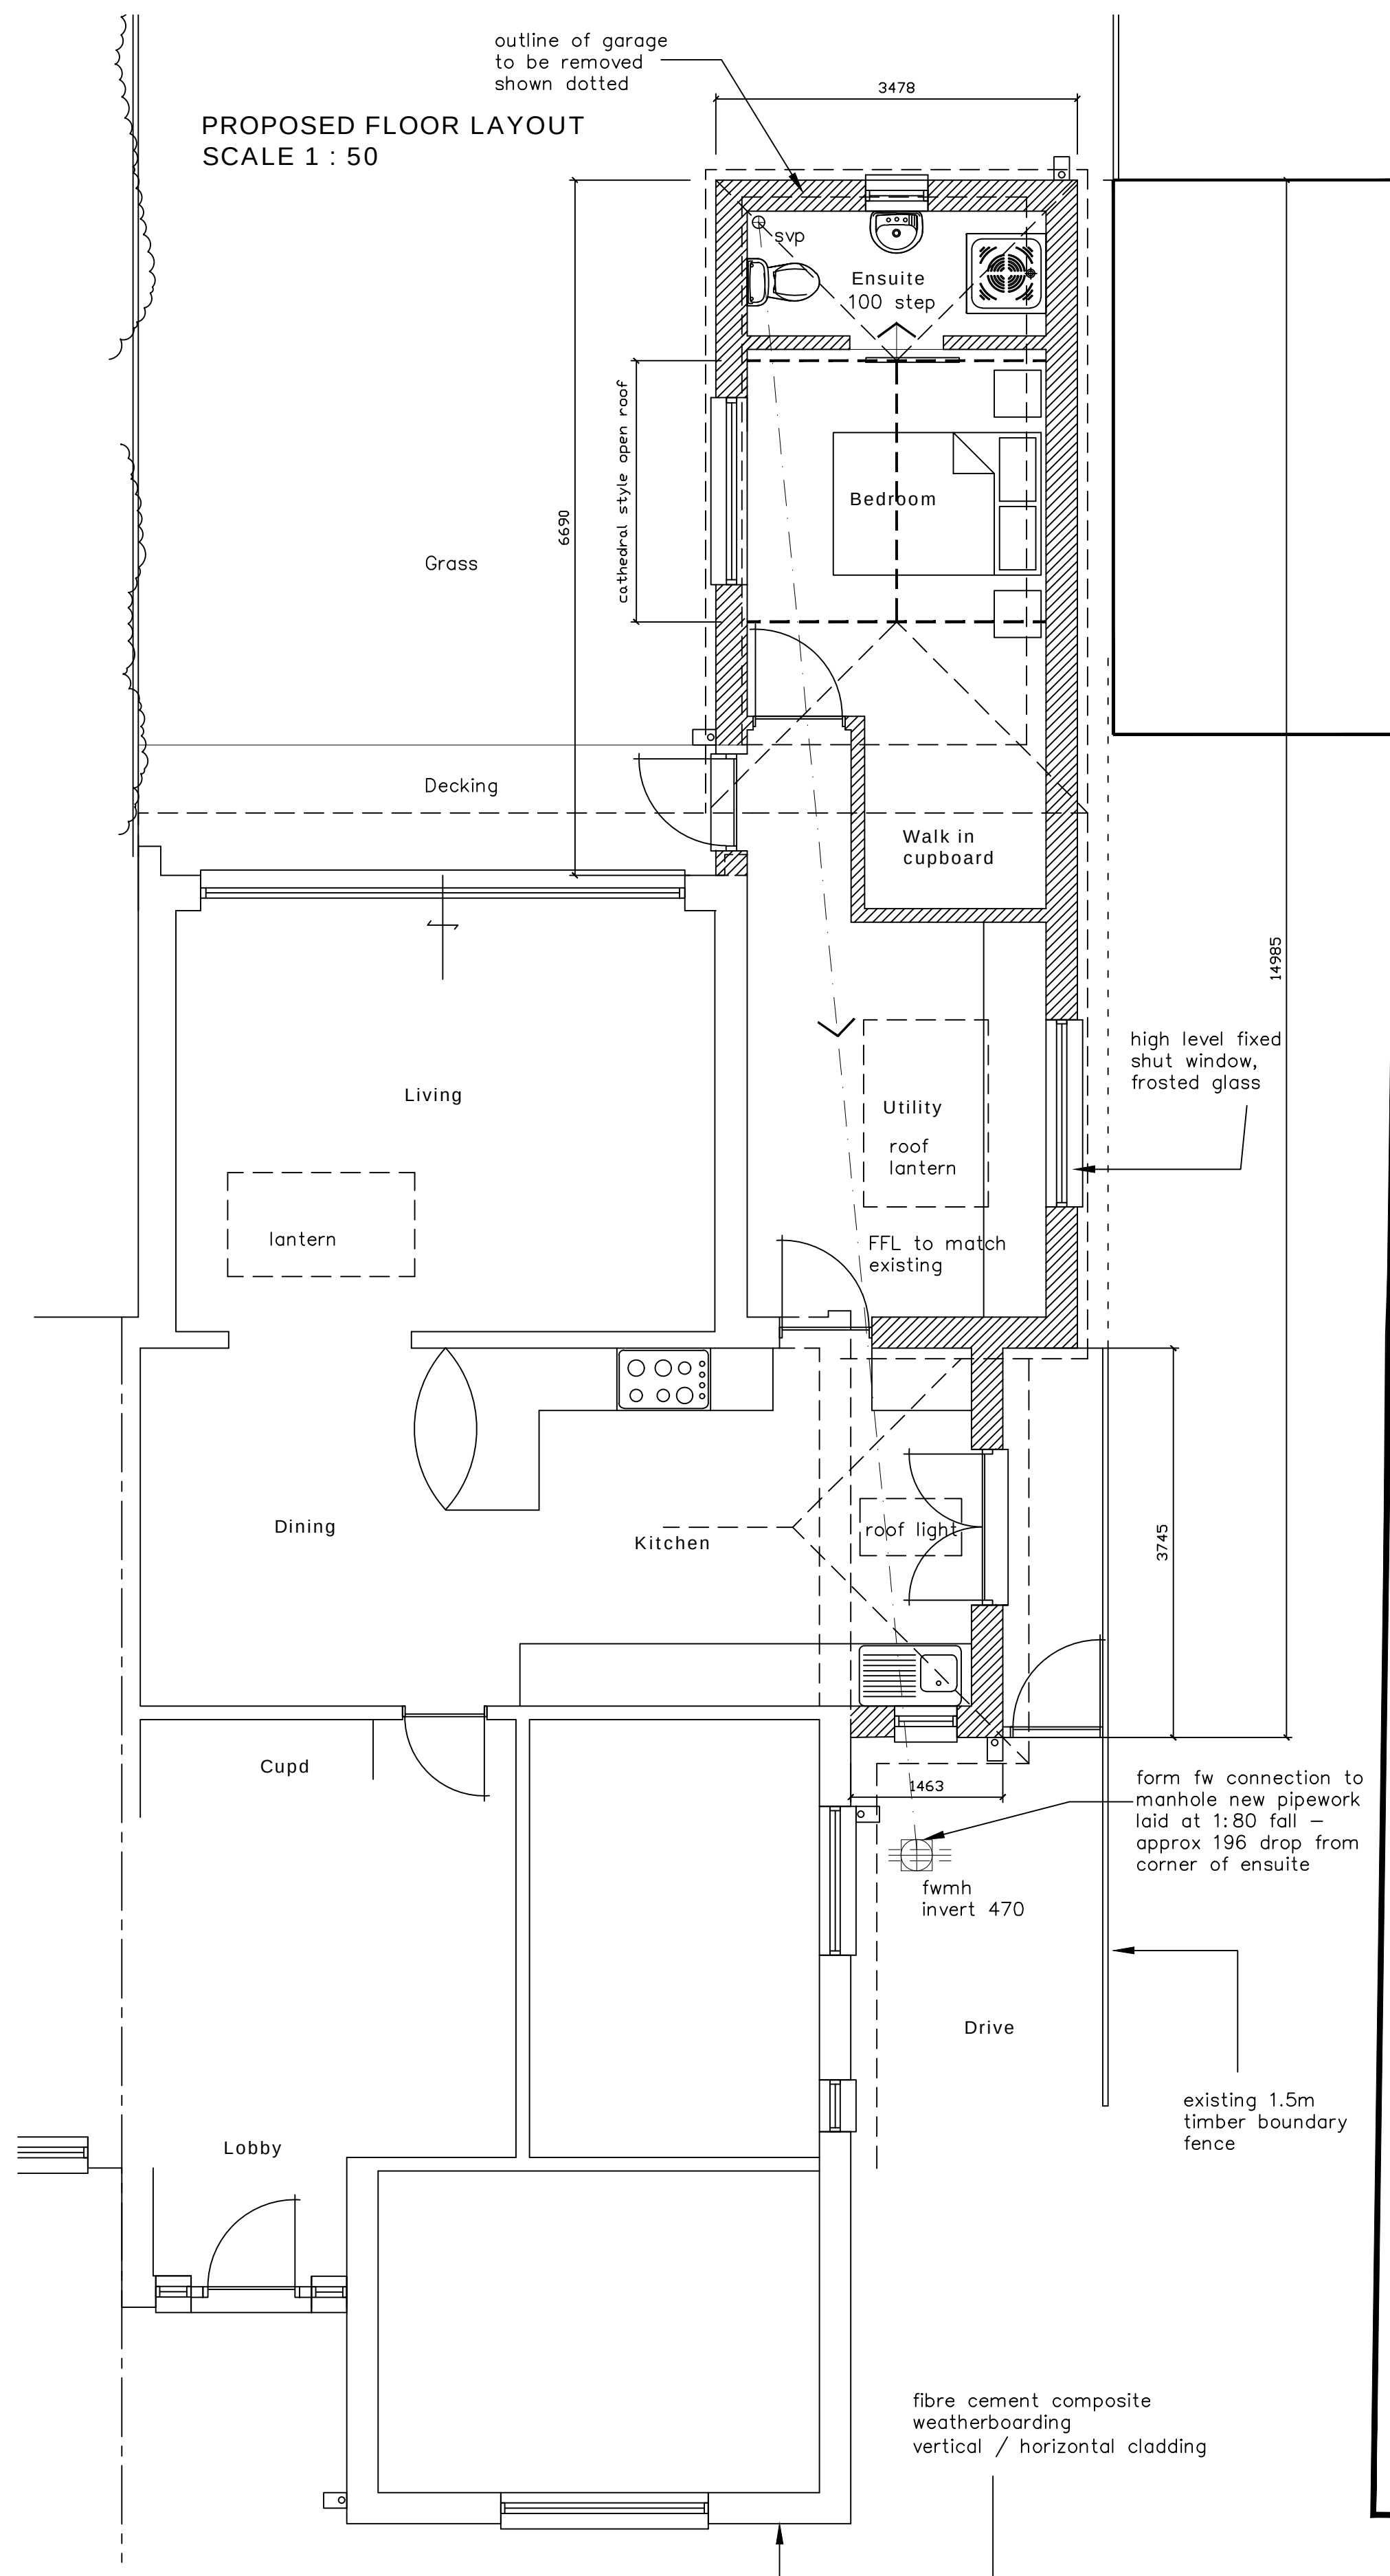


PROPOSED ELEVATIONS
SCALE 1 : 100

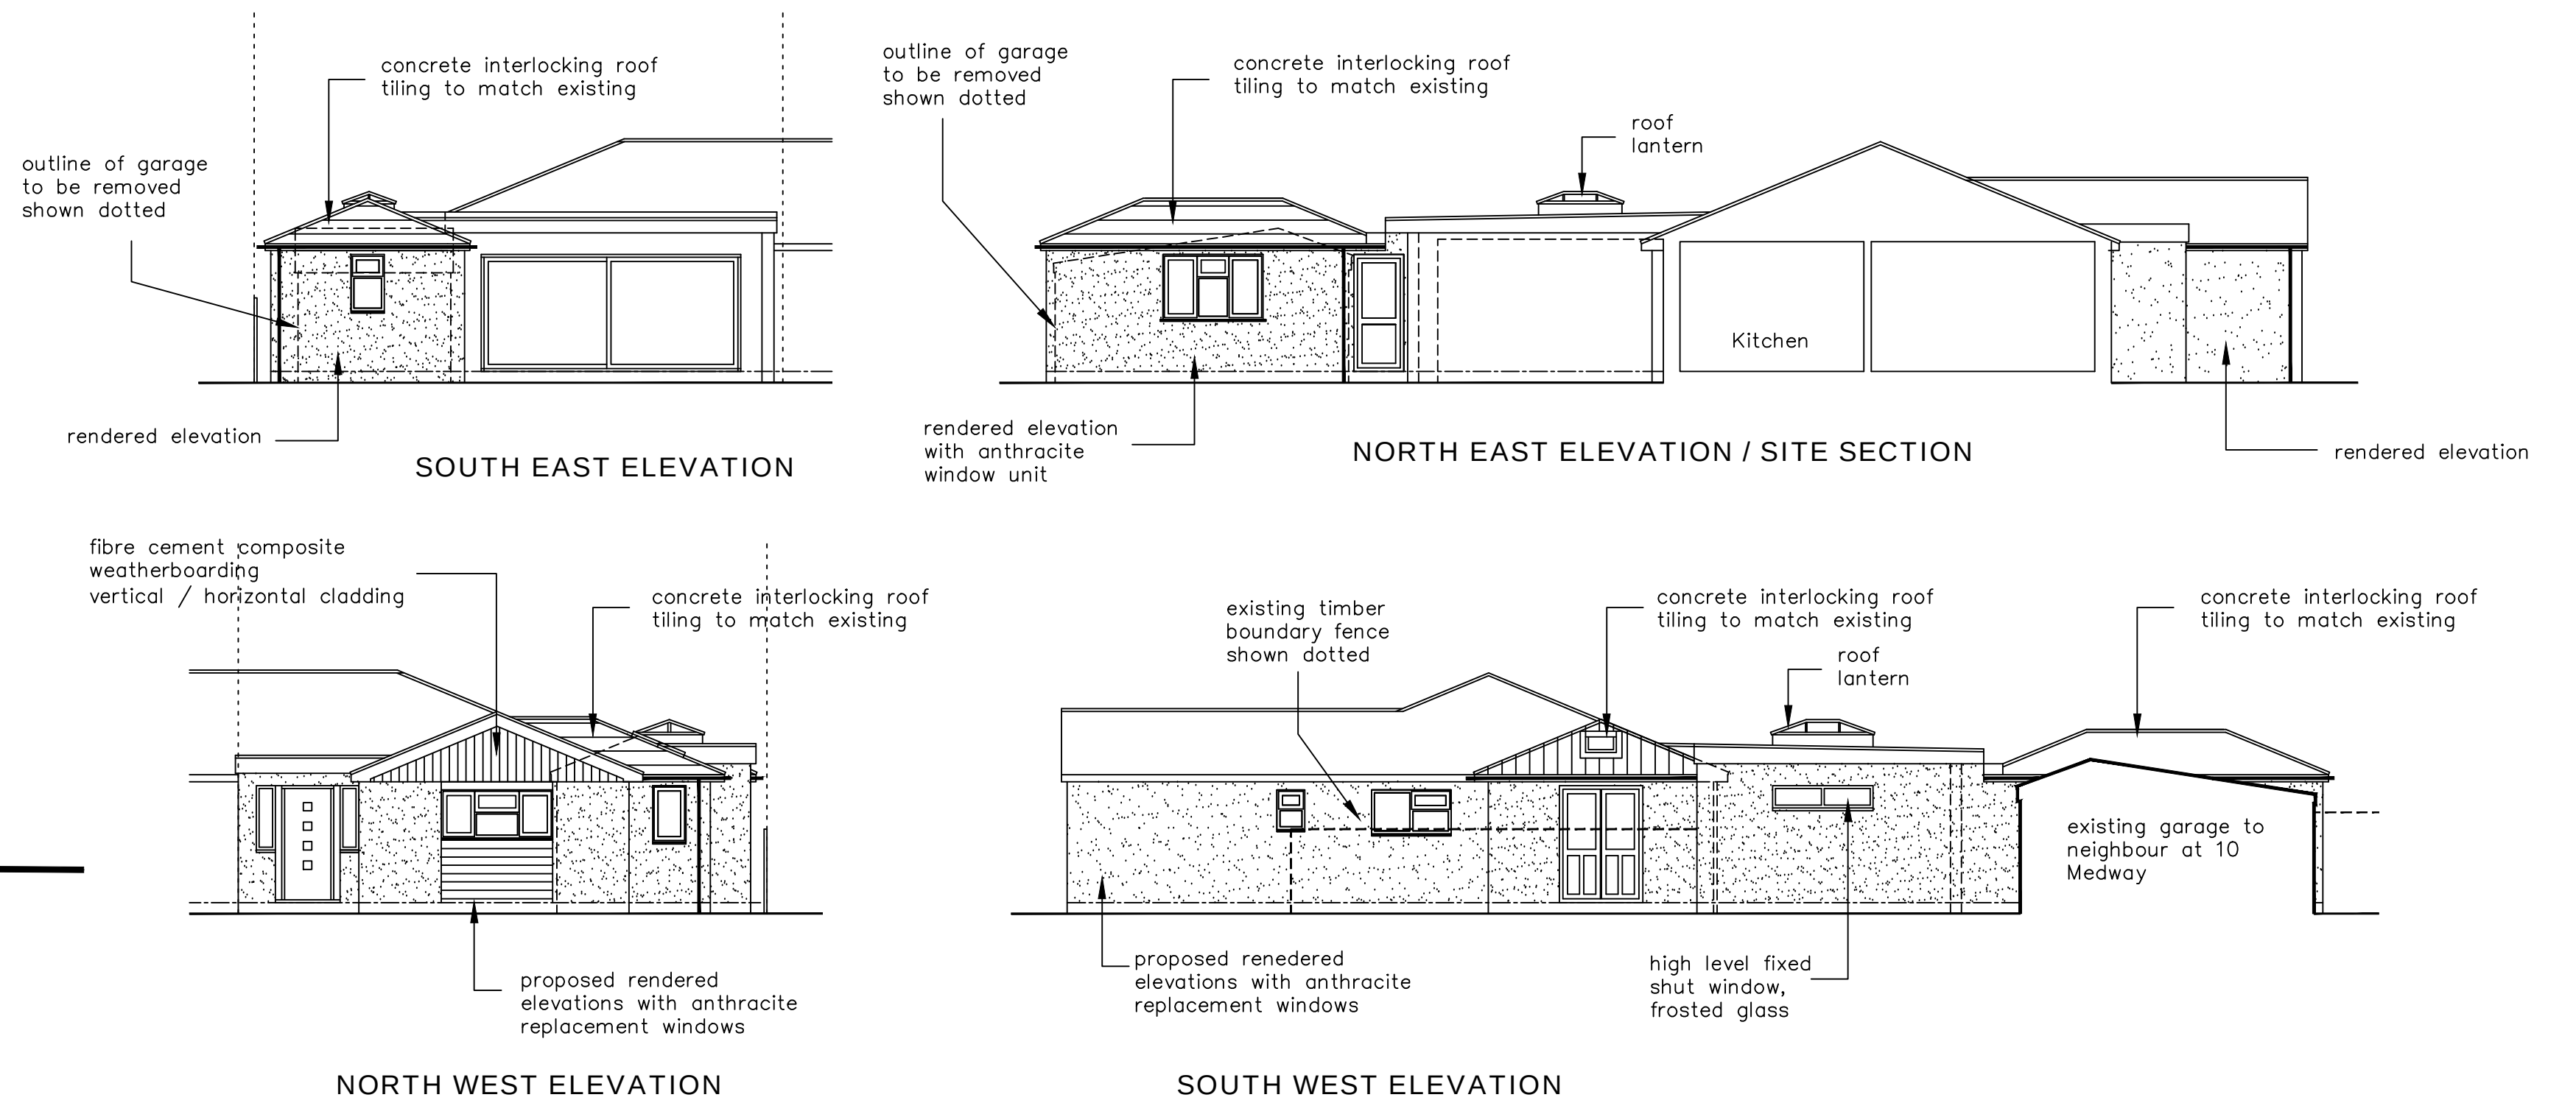

10 Meadway

14 Meadway

PROPOSED ROOF LAYOUT
SCALE 1 : 100

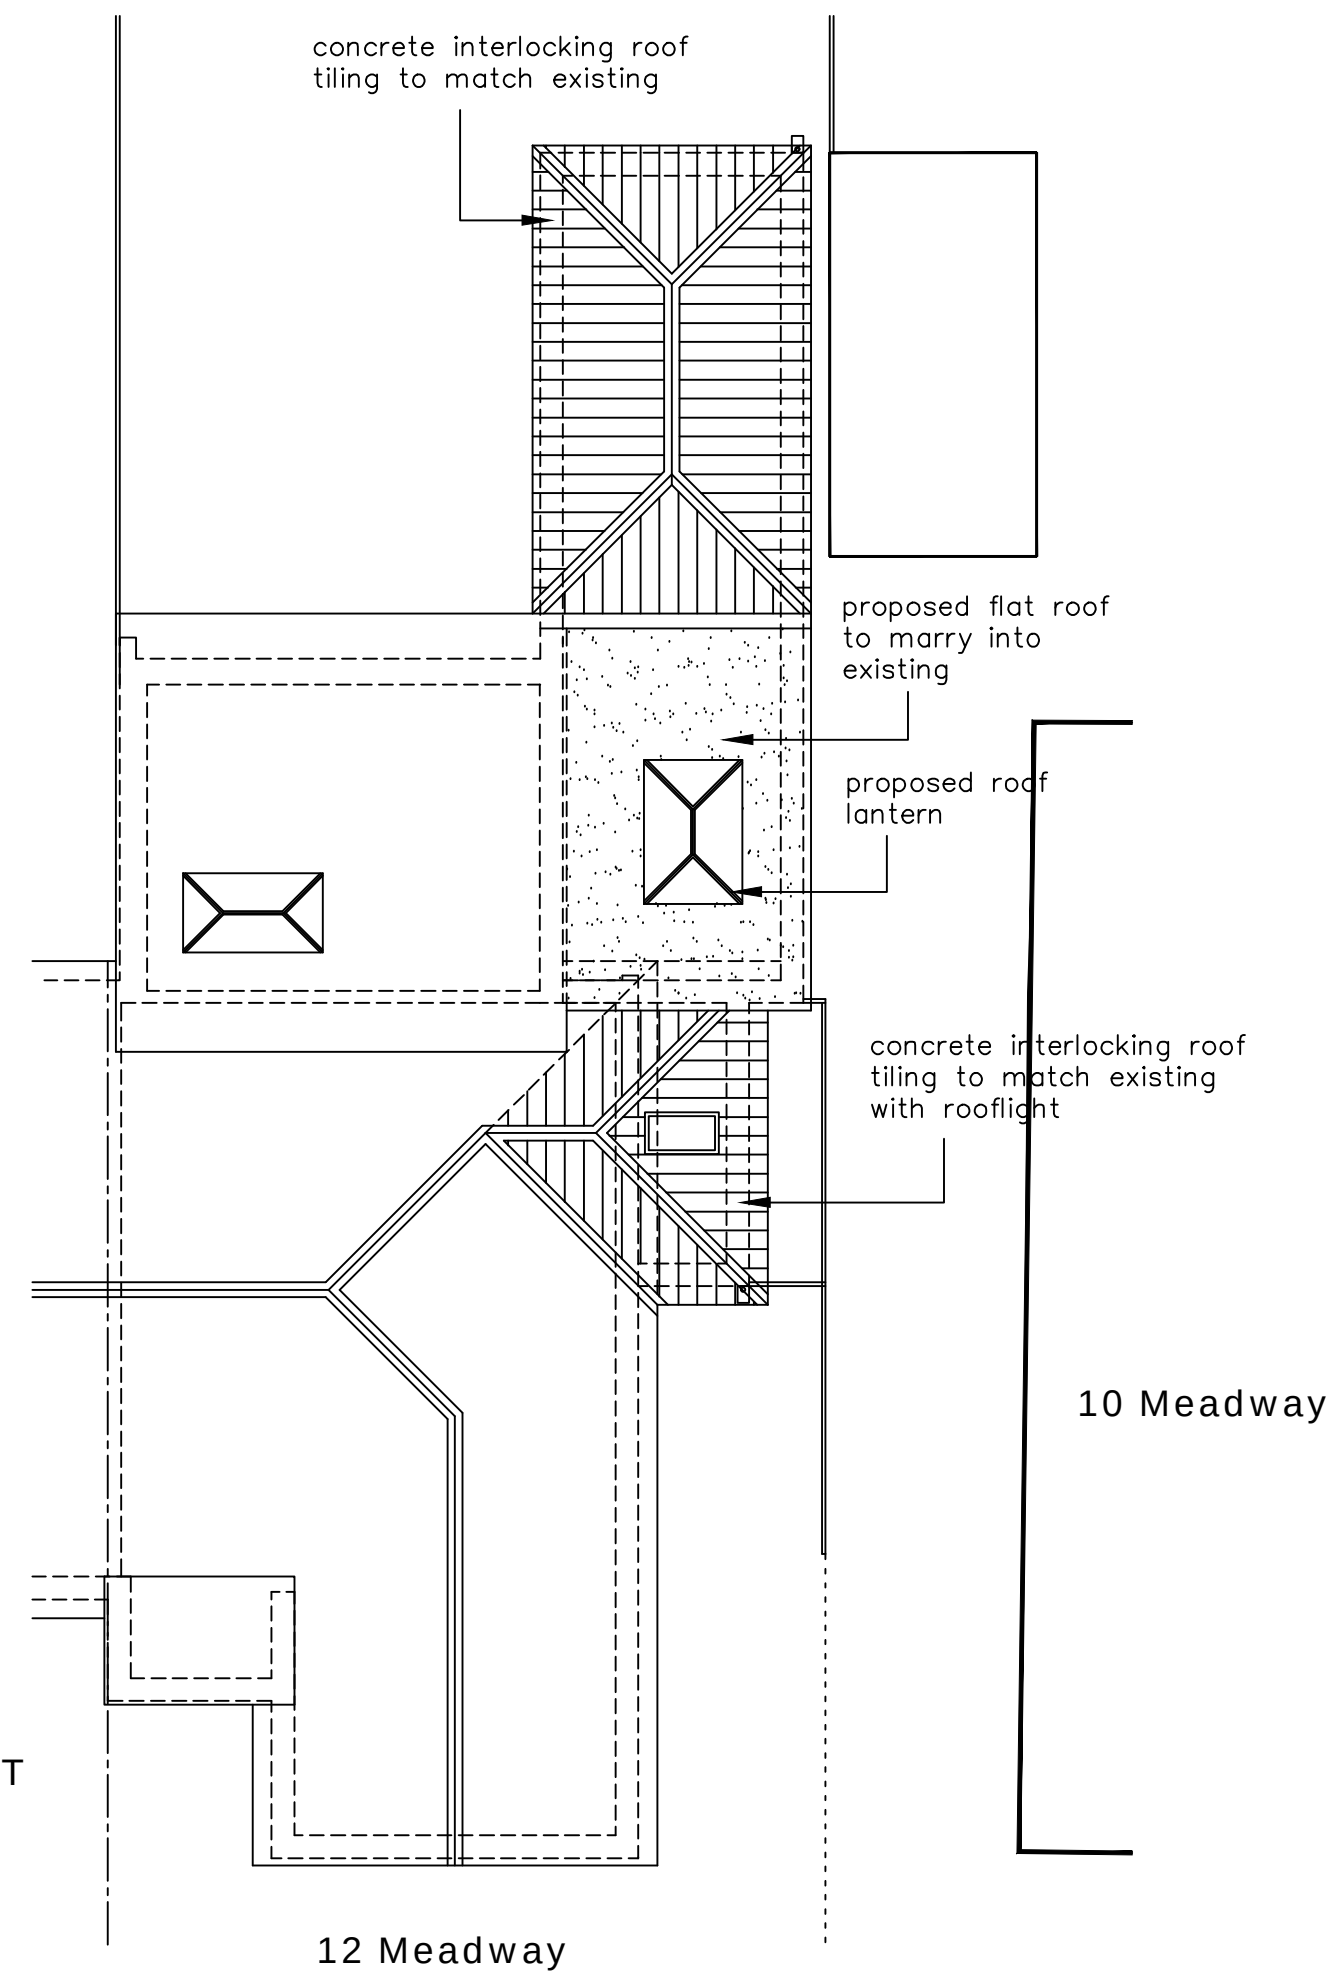

KEY:

	Blockwork
	External brickwork
	Timber/metal framed stud walling
	Mains Powered Extract Fan
	Mains Powered Interconnecting smoke detectors
	SVP Soil & vent pipe
	SS Stub stack
	RWP Rain water pipe
	Spot levels


NOTES:
The design and construction of this project shall be in accordance with the current Building Regulations & NHBC Standards. These notes & drawings have been prepared solely for the purpose of Planning & Building Regulation approval.

Do not scale from this drawing unless for Planning purposes. All dimensions to be checked on-site and any alterations to be approved by the Architect and/or client prior to any work commencing.

Ordinance Survey Licence No: 100047591

This drawing to be copyright and to be read in conjunction with all other drawings

AMENDMENTS:

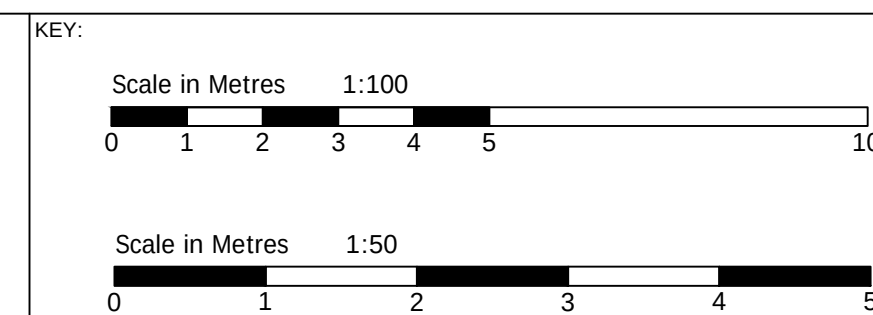

CLIENT NAME & ADDRESS

Mr R Small & Ms P Cooke
12 Meadway
Waterlooville
PO7 7QL

PROJECT ADDRESS

12 Meadway
Waterlooville
PO7 7QL

DRAWING DETAILS		
PLANNING DRAWING		
Proposed Floor Layout, Section, Elevations & Roof Layout		
PROJECT No	DWG No	REV No
952	2	
SCALE	DRAWN	DATE
1:100 1:50 @ A1	BWH	17/02/21

B H ARCHITECTURE Ltd
Heath Cottage
Newlands Lane
Purbrook
Waterlooville
Hants
PO7 5SQ
Tel: 023 9223 2322
Mob: 07747 771808
E-mail: bernard@bernardharding.com