


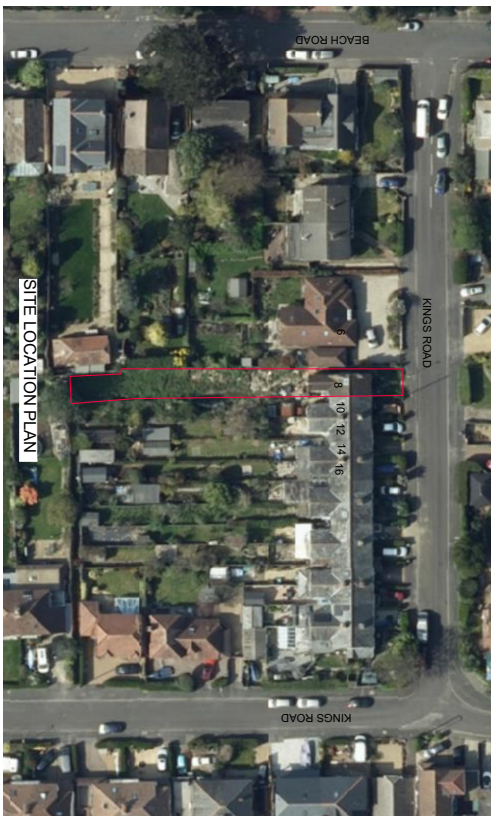
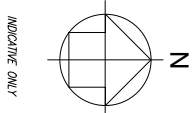


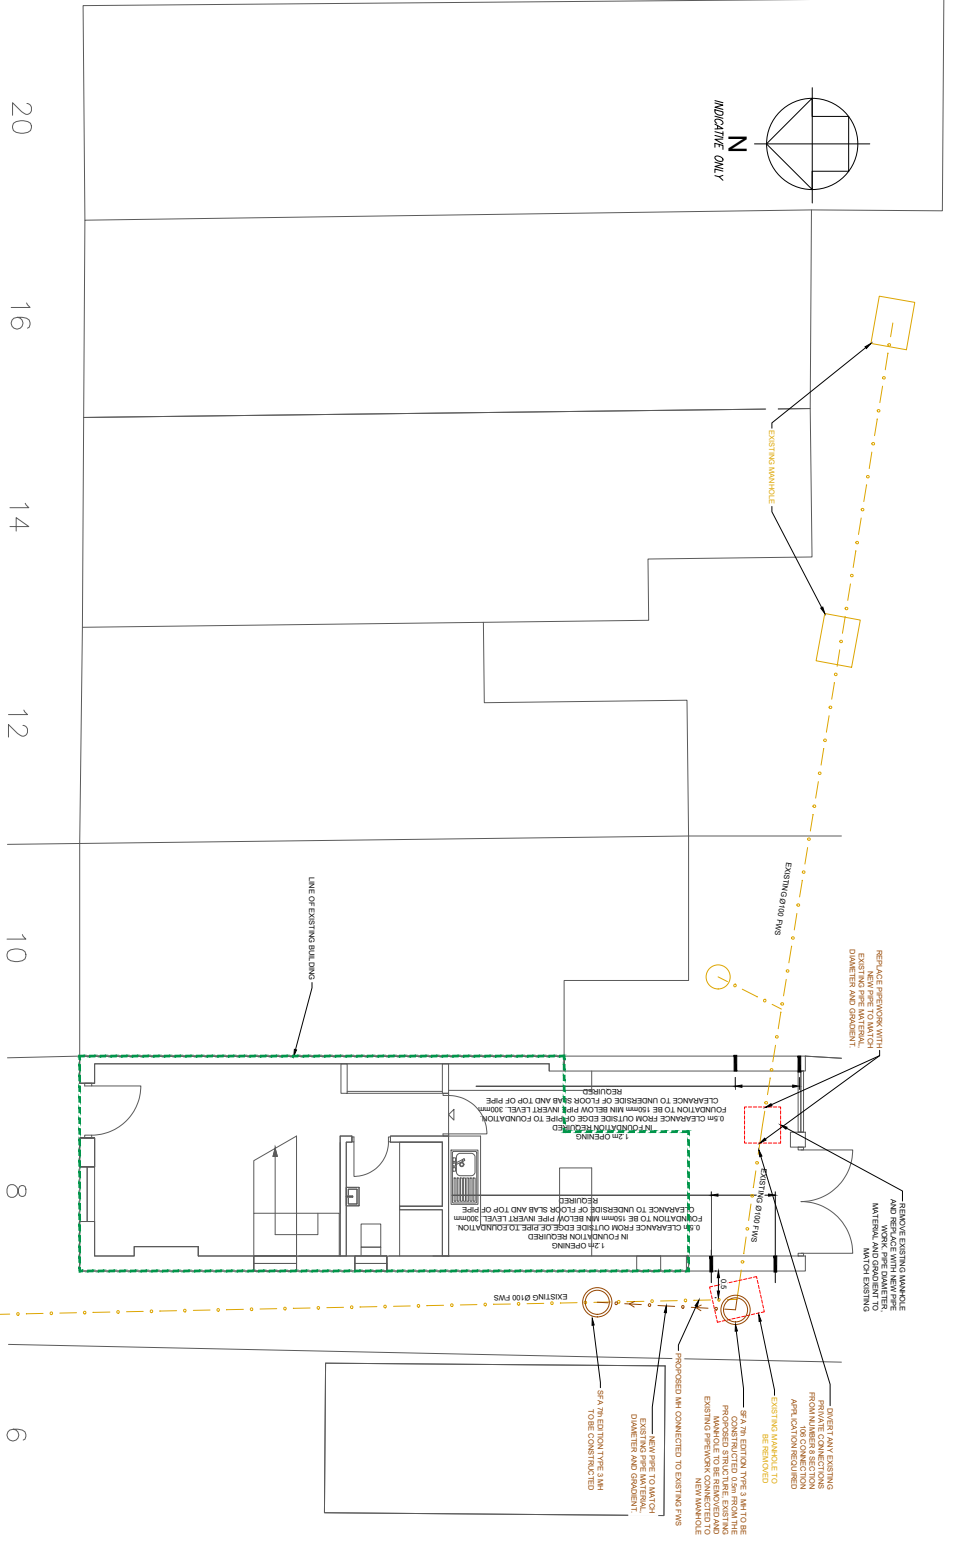



SITE LOCATION PLAN

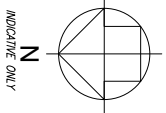

- NOTES:**
1. THE DRAWING SHOULD BE USED IN CONNECTION WITH THE PROJECT AND NOT BE REPRODUCED OR COPIED FOR ANY OTHER PURPOSE.
 2. ANY DIMENSIONS SHOWN IN THE DRAWING ARE TO BE TAKEN FROM THE FACE UNLESS OTHERWISE SPECIFIED.
 3. ALL DIMENSIONS ARE TO BE TAKEN FROM THE FACE UNLESS OTHERWISE SPECIFIED.
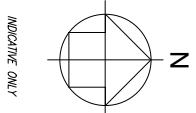

PROPOSED GROUND FLOOR AND DRAINAGE PLAN (1:50)

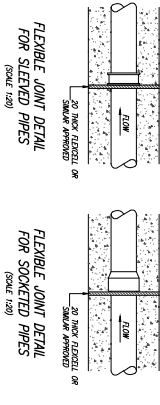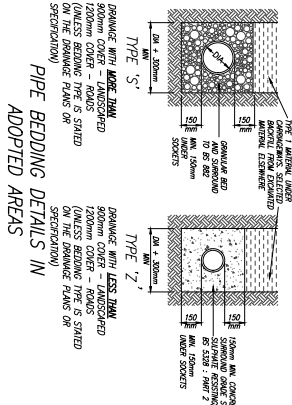

TYPICAL INSPECTION CHAMBER DETAIL
TYPE 3 (FLEXIBLE MATERIAL DETAIL)
MAXIMUM DEPTH FROM COVER LEVEL TO SOFT OF PIPE IN AREAS SUBJECT TO
VEHICLE LOADING 3m, NON ENTRY

