




GENERAL NOTES:
1. THIS DRAWING IS TO BE READ IN CONJUNCTION WITH THE OTHER RELEVANT CONSULTANTS DRAWINGS.
2. ALL FINISHES ARE TO CONFORM TO THE CURRENT BUILDING REGULATIONS.
3. REFER TO A SEPARATE DOCUMENT FOR THE DESIGNERS RISK ASSESSMENT.
4. ALL WORKS OR MATERIALS INDICATED ON THIS DRAWING ARE TO BE TO THE LATEST RELEVANT BRITISH STANDARDS AND CARRIED OUT IN ACCORDANCE WITH THE BRITISH STANDARDS CODES OF PRACTICE OR RECOGNIZED INSTITUTE OR TRADE ASSOCIATION RECOMMENDATIONS AND PUBLICATIONS.

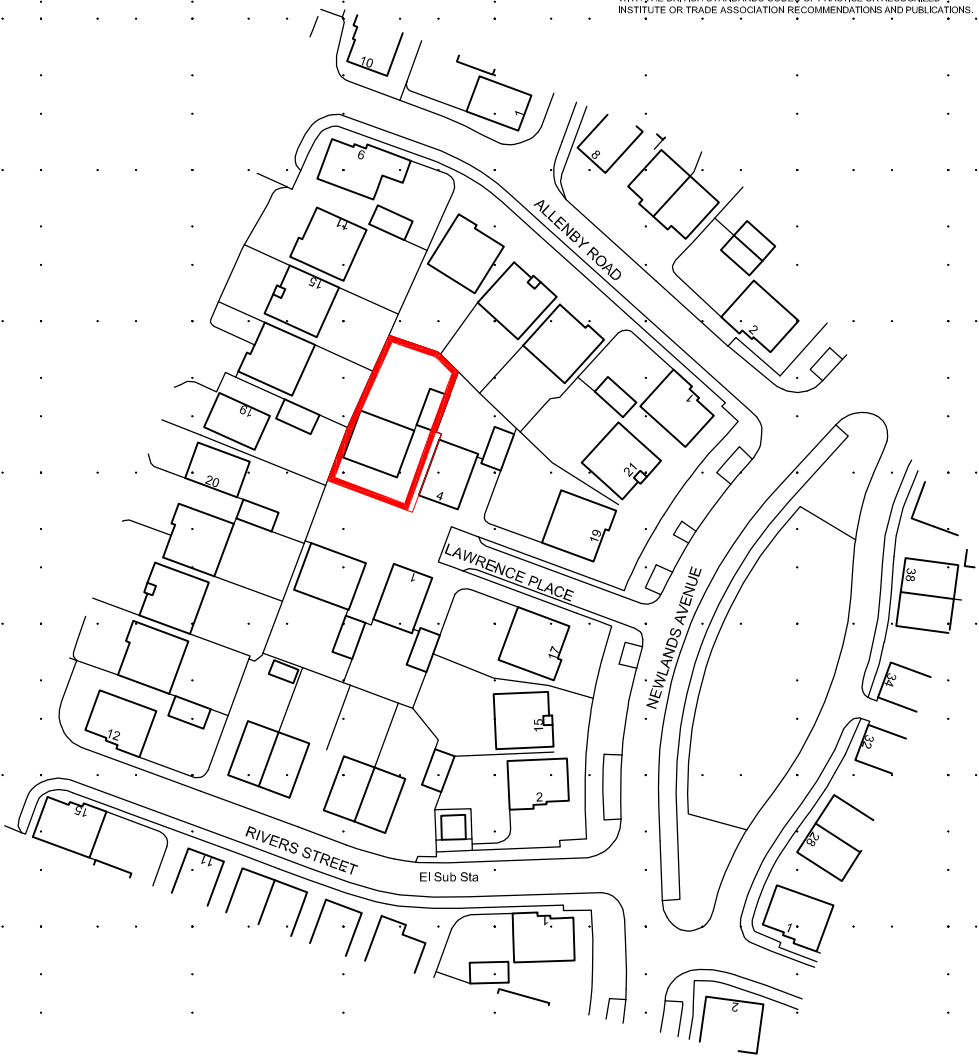

Ordnance Survey, (c) Crown Copyright 2021. All rights reserved. Licence number 100022432


LOCATION PLAN (1:1250 @ A3)

1:1250 scale

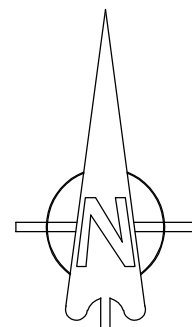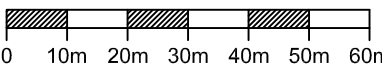

BLOCK PLAN (1:500 @ A3)

1:500 scale

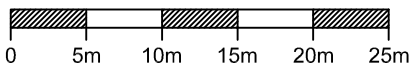

Revision	Date	Description	Drawn	Checked
----------	------	-------------	-------	---------



Lansdowne House
25-26 Hampshire Terrace
Portsmouth PO1 2QF
Hampshire England
Tel: (023) 92 755 333
E-Mail: admh@plcarchitects.com
Web: www.plcarchitects.com

Client:

Project:
3 Lawrence Place
Waterlooville
Hampshire PO7 5FS

Drawing Title:
Block Plan & Osmap

Drawn By CW	Date Mar '21	Checked By	Date	Approved By	Date
Drawing No. 21.3240.100	Revision P1	Scale: 1:200 @ A3			

PLC ARCHITECTS © COPYRIGHT RESERVED 2017
NOT TO BE SCALED. DIMENSIONS TO BE CHECKED ON SITE
SCALING ONLY FOR LOCAL AUTHORITY PURPOSES