


This drawing may be scaled with reference to the scale bar for planning application purposes only. Do not scale for any other purpose. Use only annotated dimensions. All dimensions are to be checked by parties using the drawing, and any errors or omissions are to be reported to James Potter Associates Ltd.

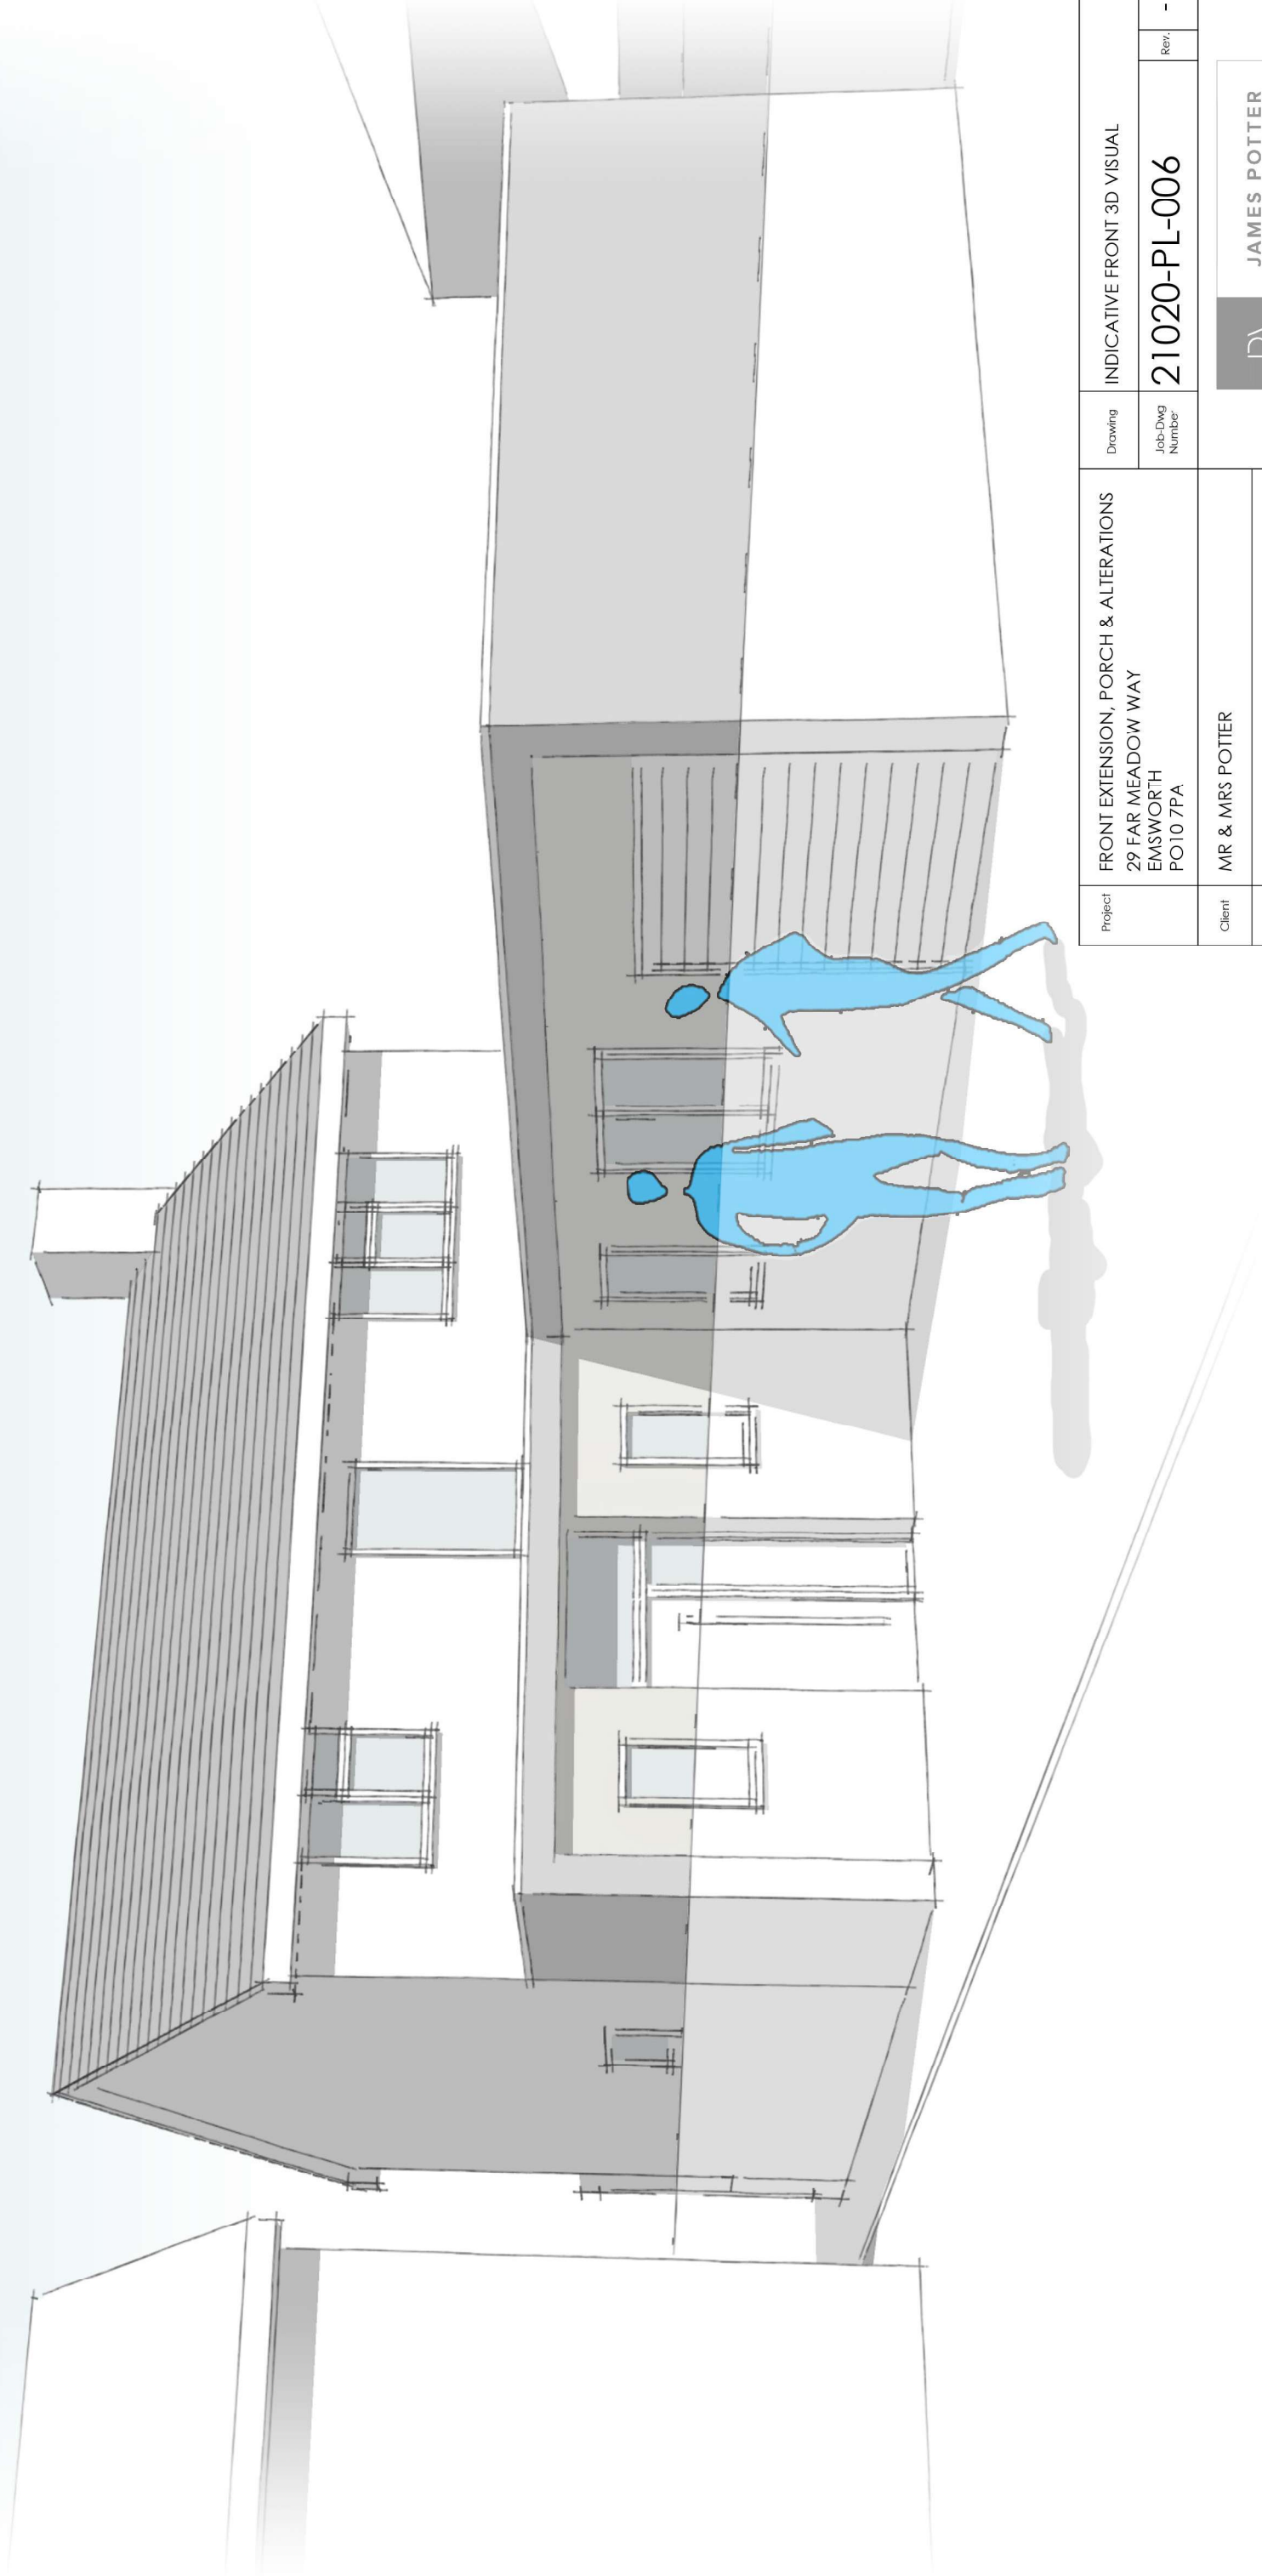

Project	FRONT EXTENSION, PORCH & ALTERATIONS 29 FAR MEADOW WAY EMSWORTH PO10 7PA		Drawing	INDICATIVE FRONT 3D VISUAL	
			Job-Dwg Number	21020-PL-006	Rev. -
Client	MR & MRS POTTER				
Status	PLANNING				
Scale	N/A	Sheet Size	A3		
Author	RH	Checked	JP	Date	22/04/21

JPA

JAMES POTTER ASSOCIATES

www.jpca.design

JPA - PORTSMOUTH
117 Highland Road, Southsea, Portsmouth, PO4 9DD
t. +44(0)2394 002 897