


8 High Trees Garage - Location Plan

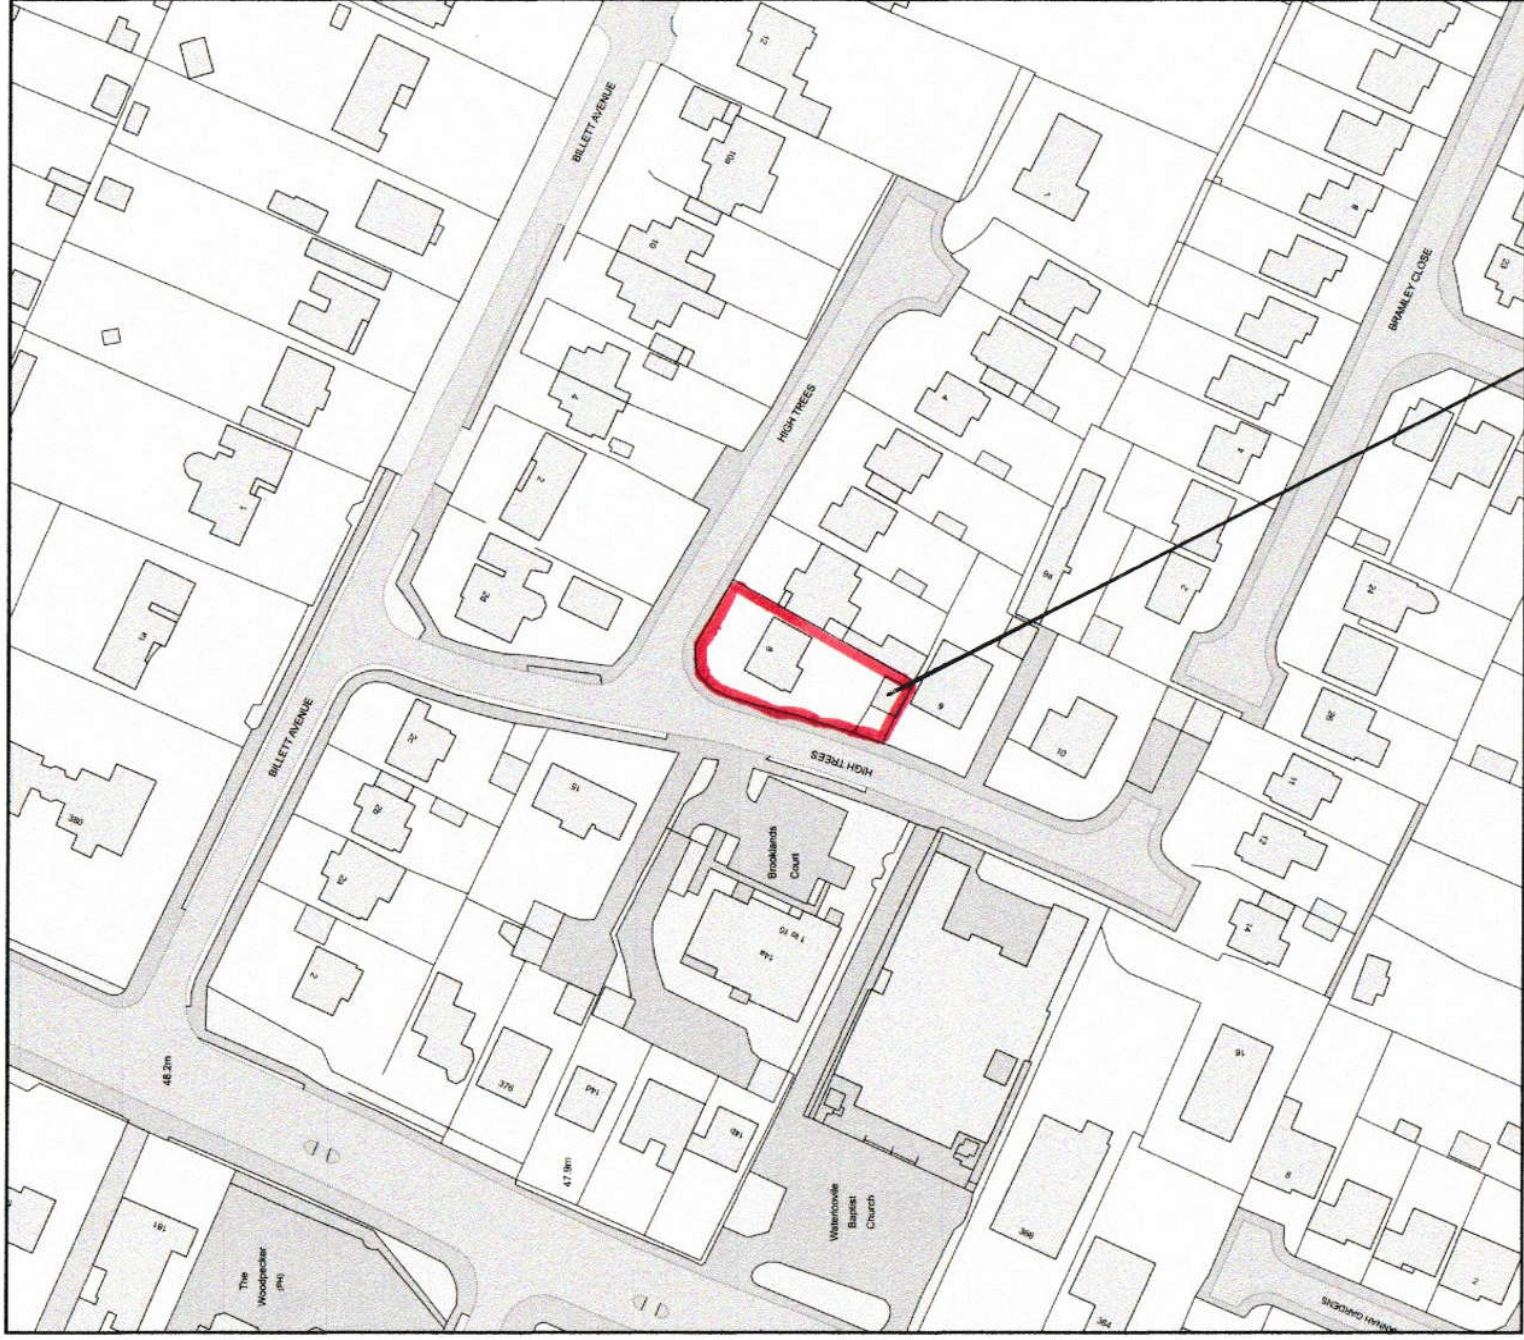

Plan Produced for: derren chamberlain

Date Produced: 08 Nov 2020

Plan Reference Number: TORQM20313144739516

Scale: 1:1250 @ A4