



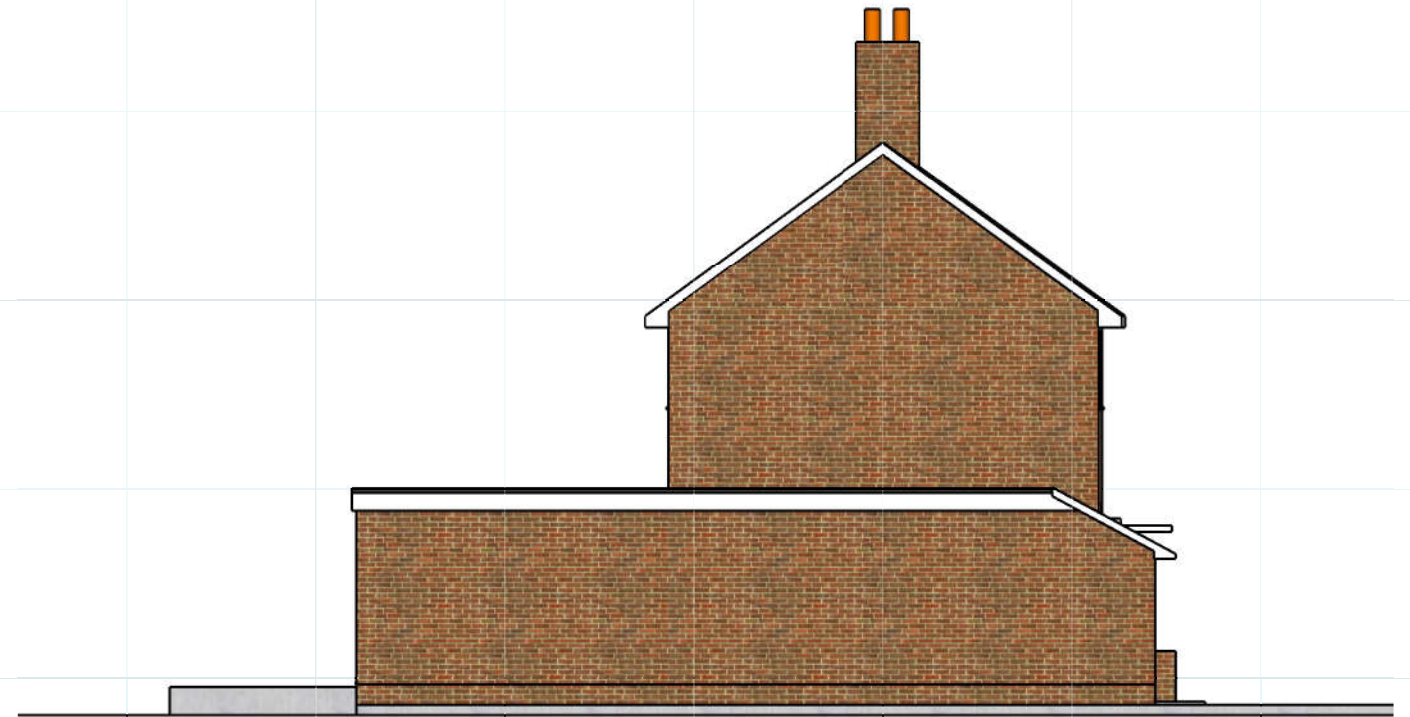

EXISTING NORTH ELEVATION



EXISTING SOUTH ELEVATION

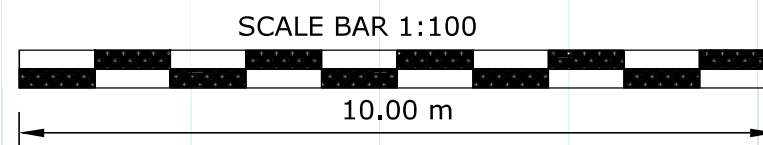

EXISTING EAST ELEVATION



EXISTING WEST ELEVATION