



PHYSICAL SCALE IN METERS @ 1:100


NOTES:
This drawing has been produced solely for PLANNING/DESIGN.
Do not Scale from this Drawing except for planning purposes.
Any drainage shown is presumed and to be checked on site
before commencement of works.
This drawing is the copyright of MF Designs Ltd.

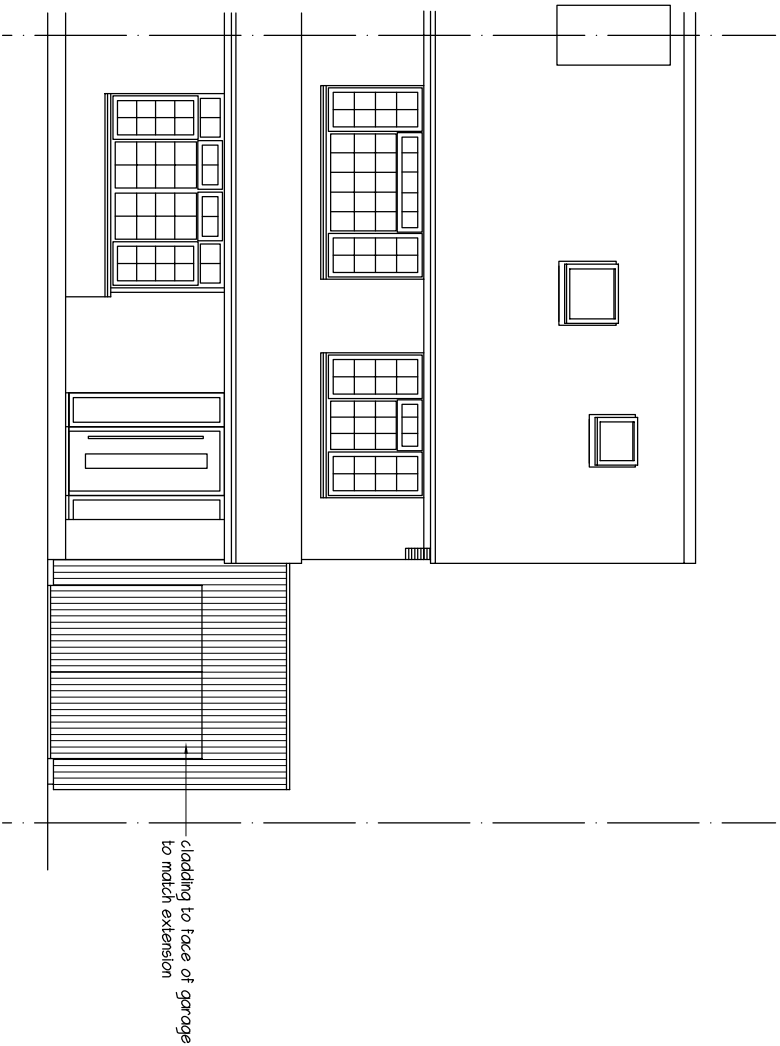


Proposed South (front)

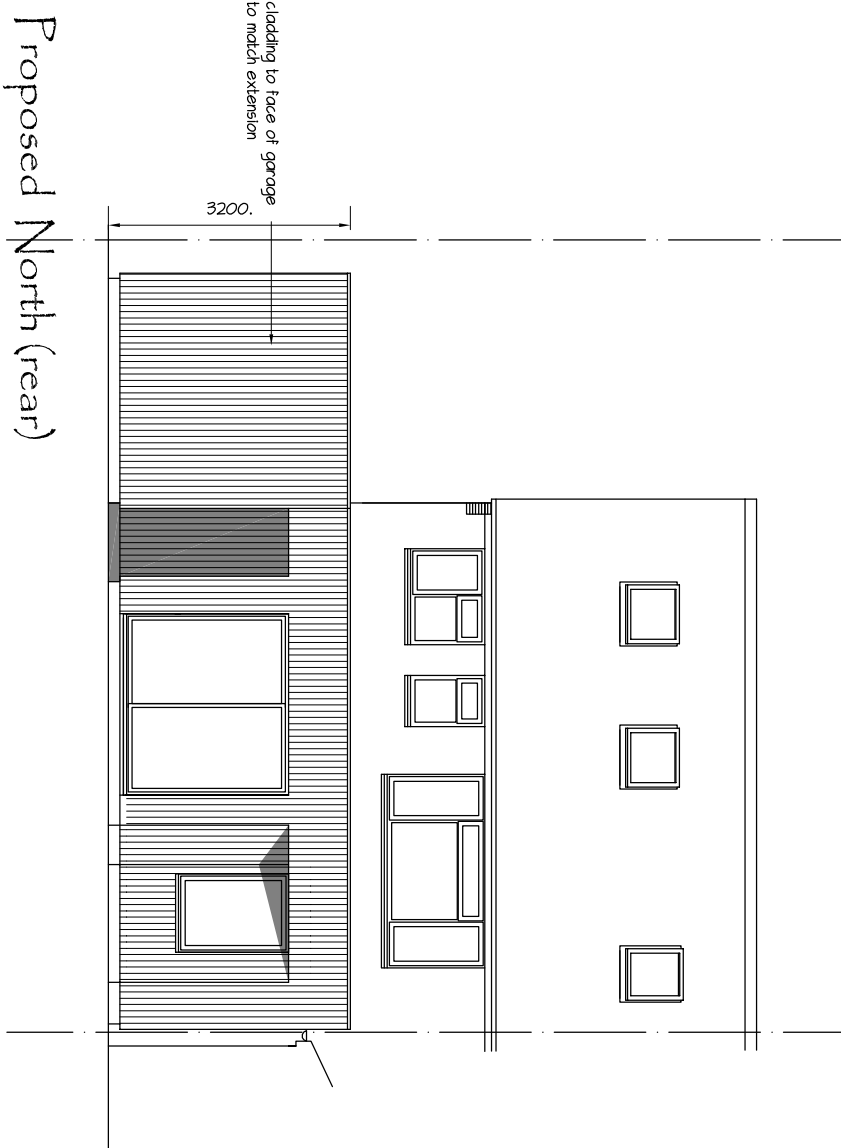

Proposed North (rear)

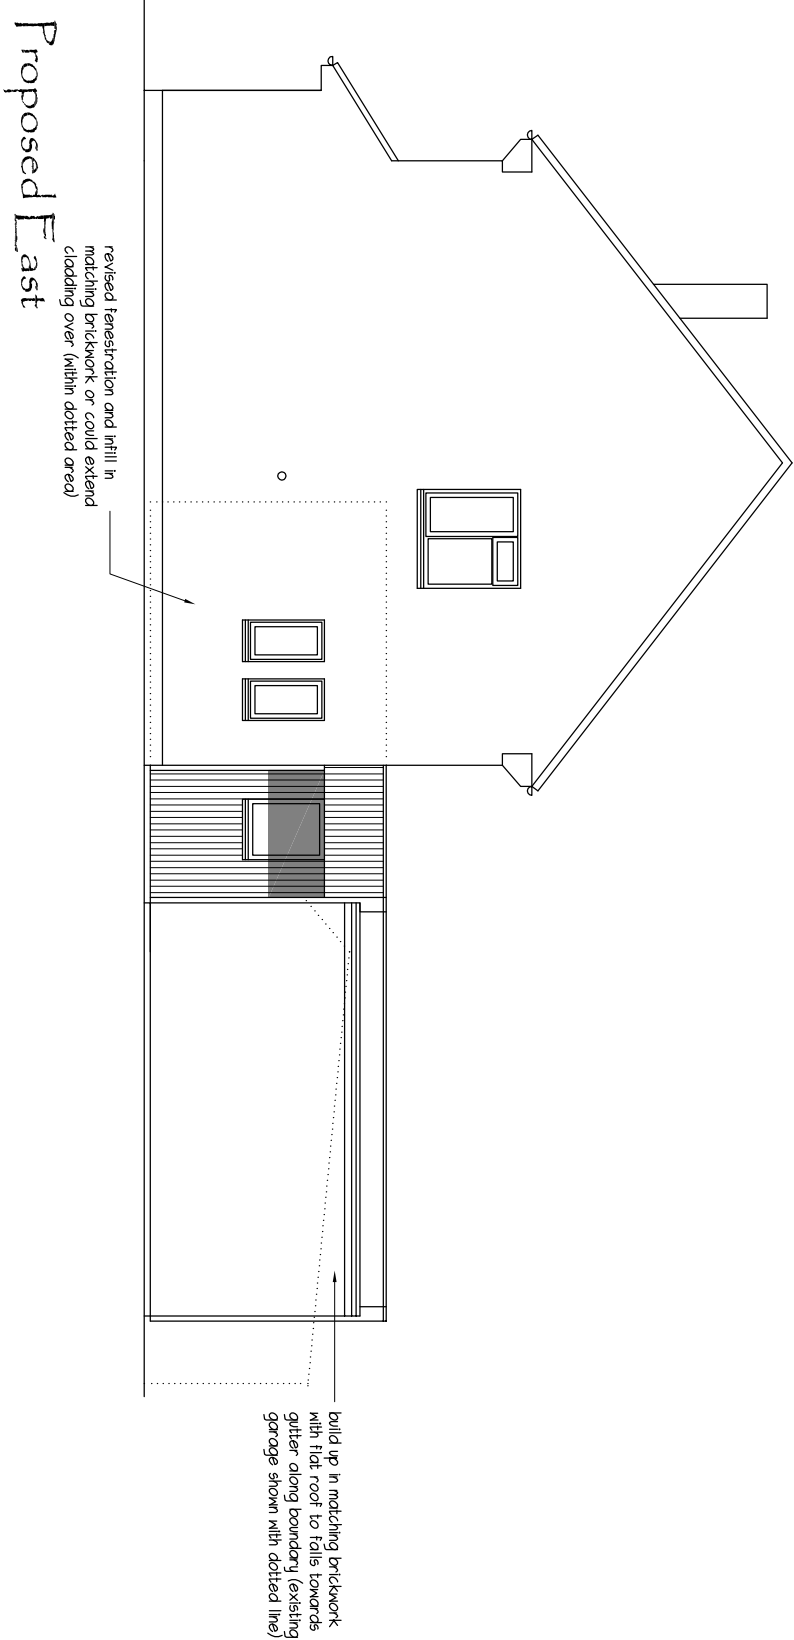

Proposed East

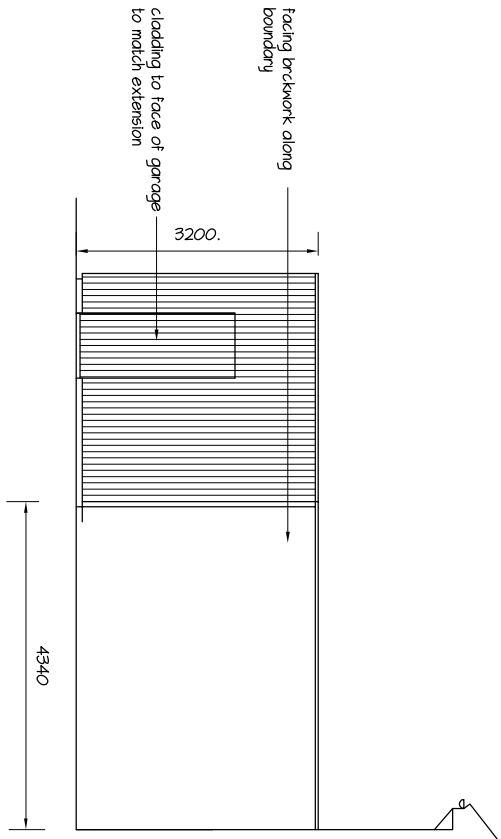

Proposed West/Section

mf designs ltd

Chartered Architects



36 Grove Road • Havant • Hampshire • PO9 1AR
Director: Martin Farrer RIBA • Co Registration No.4507379
Date: Jan 2021
Scale: 1:100
Job No: 3264
Dwg No: P_02

EXTENSION & ALTERATIONS - 15 Woodlands Avenue, Emsworth. PO10 7QB