



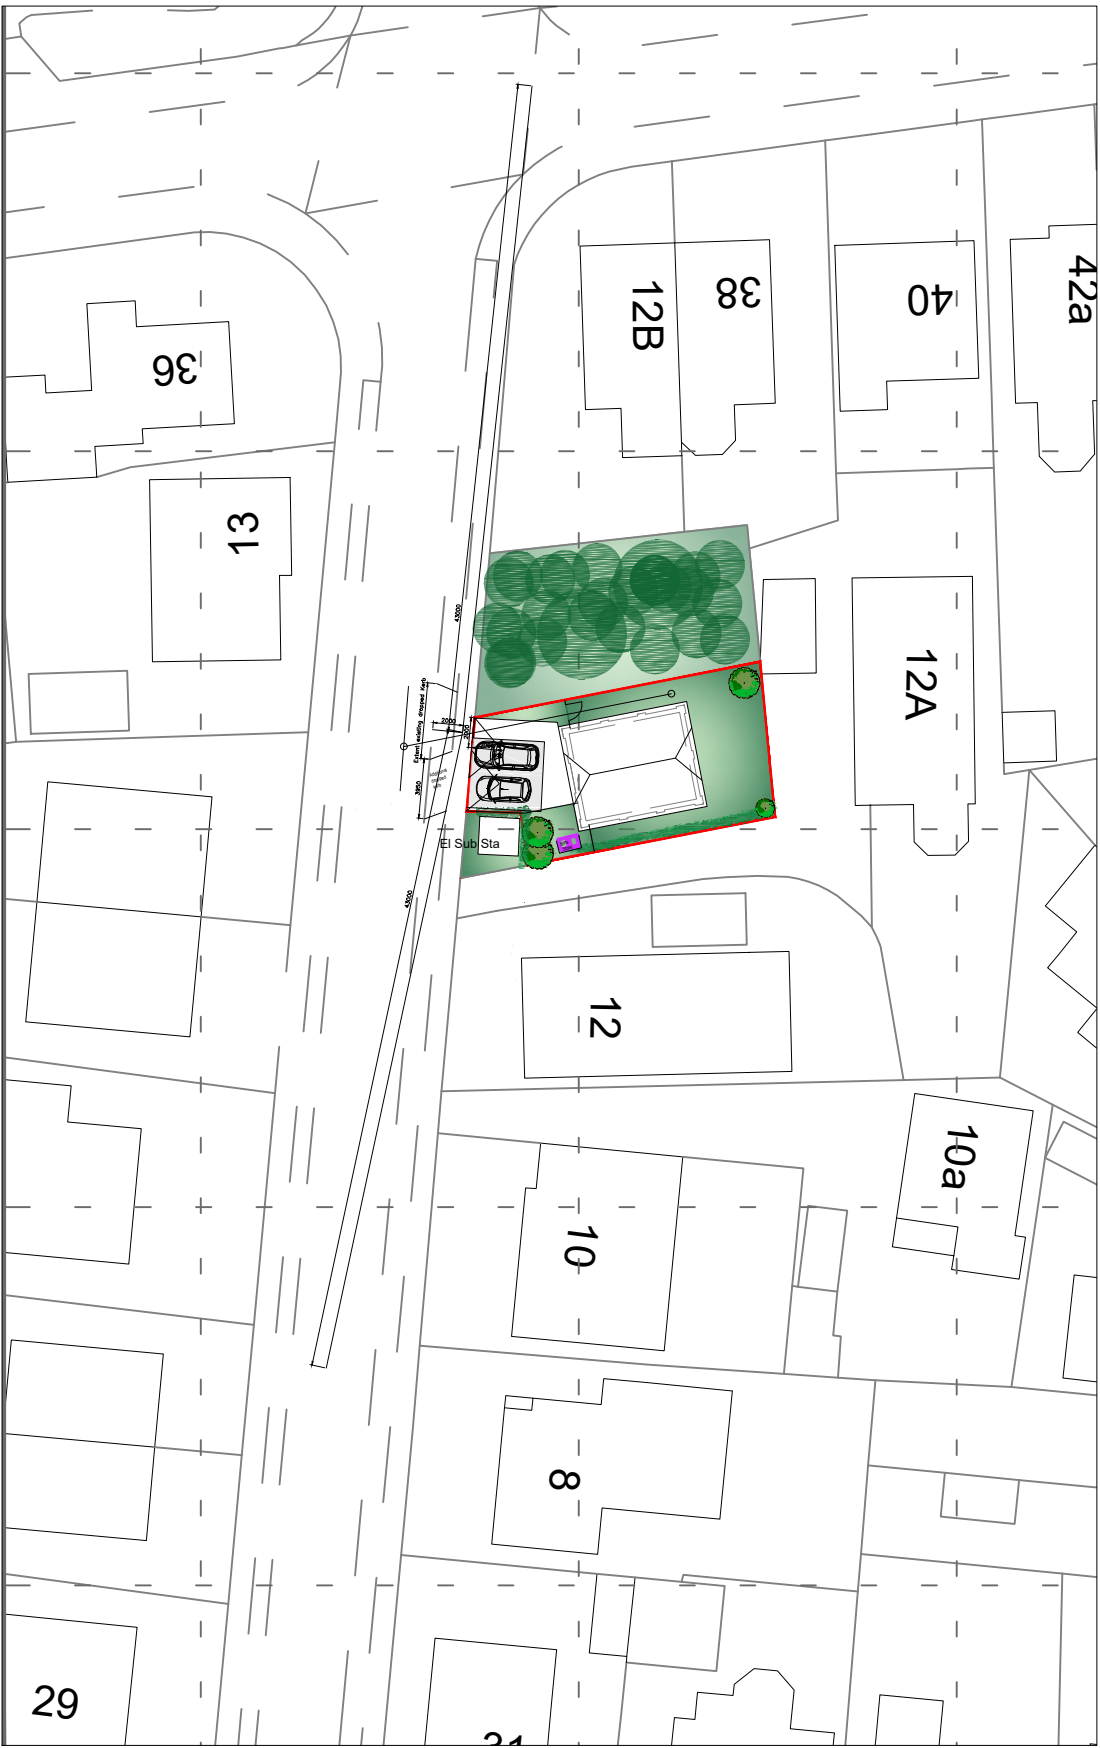

Full visibility splay 1:500

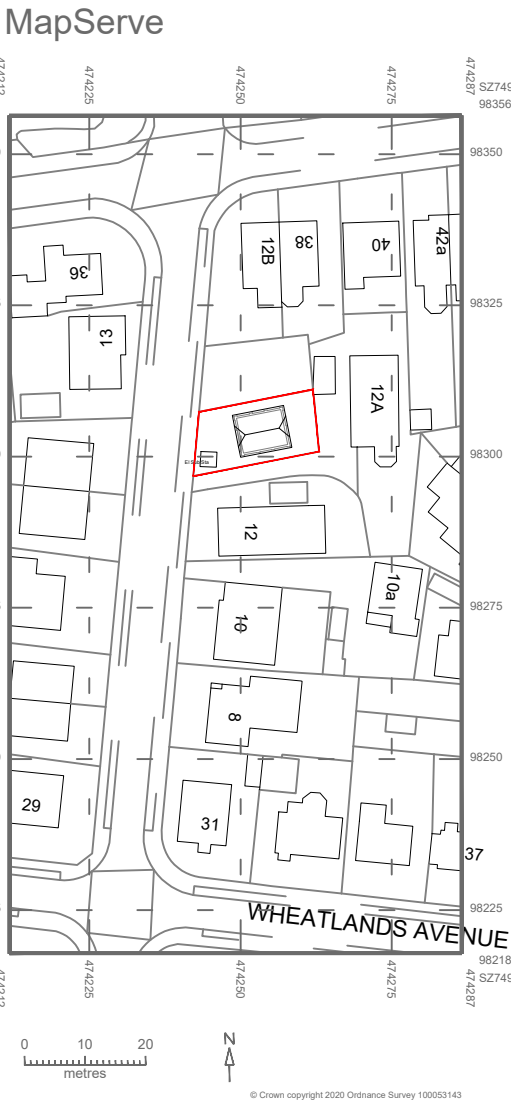

NOTES

1. This drawing is the copyright of Solent Design Ltd. It may not be copied, altered or reproduced in any way whatsoever or passed to a third party without our written authority.
2. Dimensions to be checked on site prior to commencing any work. Any discrepancies should be reported to the project designer immediately.
3. Please do not scale these drawings.
4. If in doubt ask.

© 2020 Copyright Reserved

Solent Design Ltd
5 The old Railway
Spring Garden Lane
Gosport
PO12 1FQ



tel: 02392 580745 mob: 07771 355742 e-mail: info@solentplans.com

PROJECT DESCRIPTION:
Former Sub station
DRAWING TITLE:
Proposed Site and Location Plan

ADDRESS:
Nutbourne rd
Hayling Island
PO11 9RT

CLIENT:
Winlaz Ltd
FIRST DRAWN:
July 2020

DRAWING No.
SD-2049-00 C

drawing status: Issued for Comment

SCALE:
1:100
1:500
1:1250

