


This drawing may be scaled with reference to the scale bar for planning application purposes only. Do not scale for any other purpose, use only annotated dimensions. All dimensions are to be checked by parties using the drawing, and any errors or omissions are to be reported to James Potter Associates Ltd.


Rev.	Date	Note	Author	Checked
A	26/03/21	Smaller design proposal	RH	JP

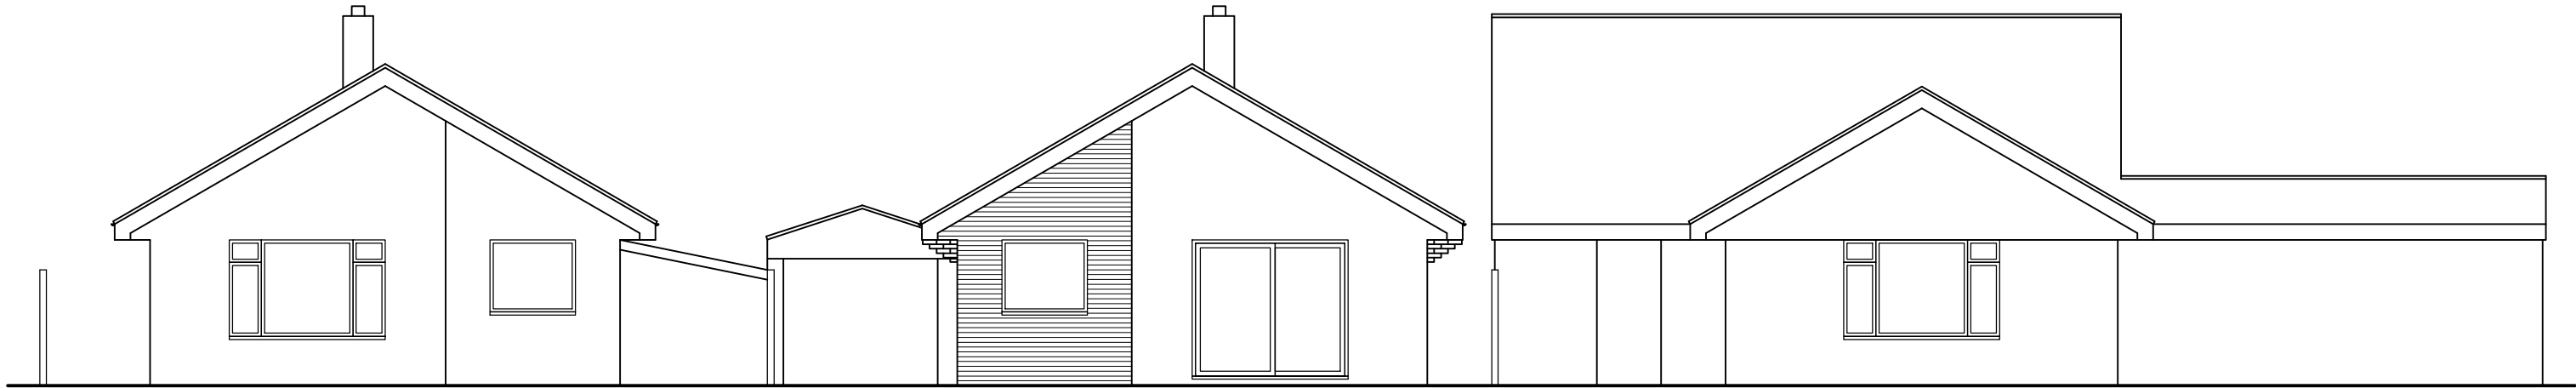

EXISTING STREET SCENE



PROPOSED STREET SCENE

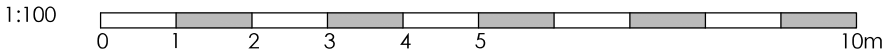

Project	REAR & SIDE EXTENSIONS & ALTERATIONS 3 WESTMEAD CLOSE HAYLING ISLAND PO11 0DS					Drawing	INDICATIVE STREET SCENES			
						Job-Dwg Number	20069-PL-006		Rev.	A
Client	MR & MRS SHIELD					JPA JAMES POTTER ASSOCIATES www.jpa.design JPA - PORTSMOUTH 117 Highland Road, Southsea, Portsmouth, PO4 9DD t. +44(0)2394 002 897				
Status	PLANNING									
Scale	1:100		Sheet Size	A3						
	Author	RH	Checked	JP	Date					