


CURRENT ELEVATION DRAWINGS OF 1 SANDY BEACH ESTATE FRONT

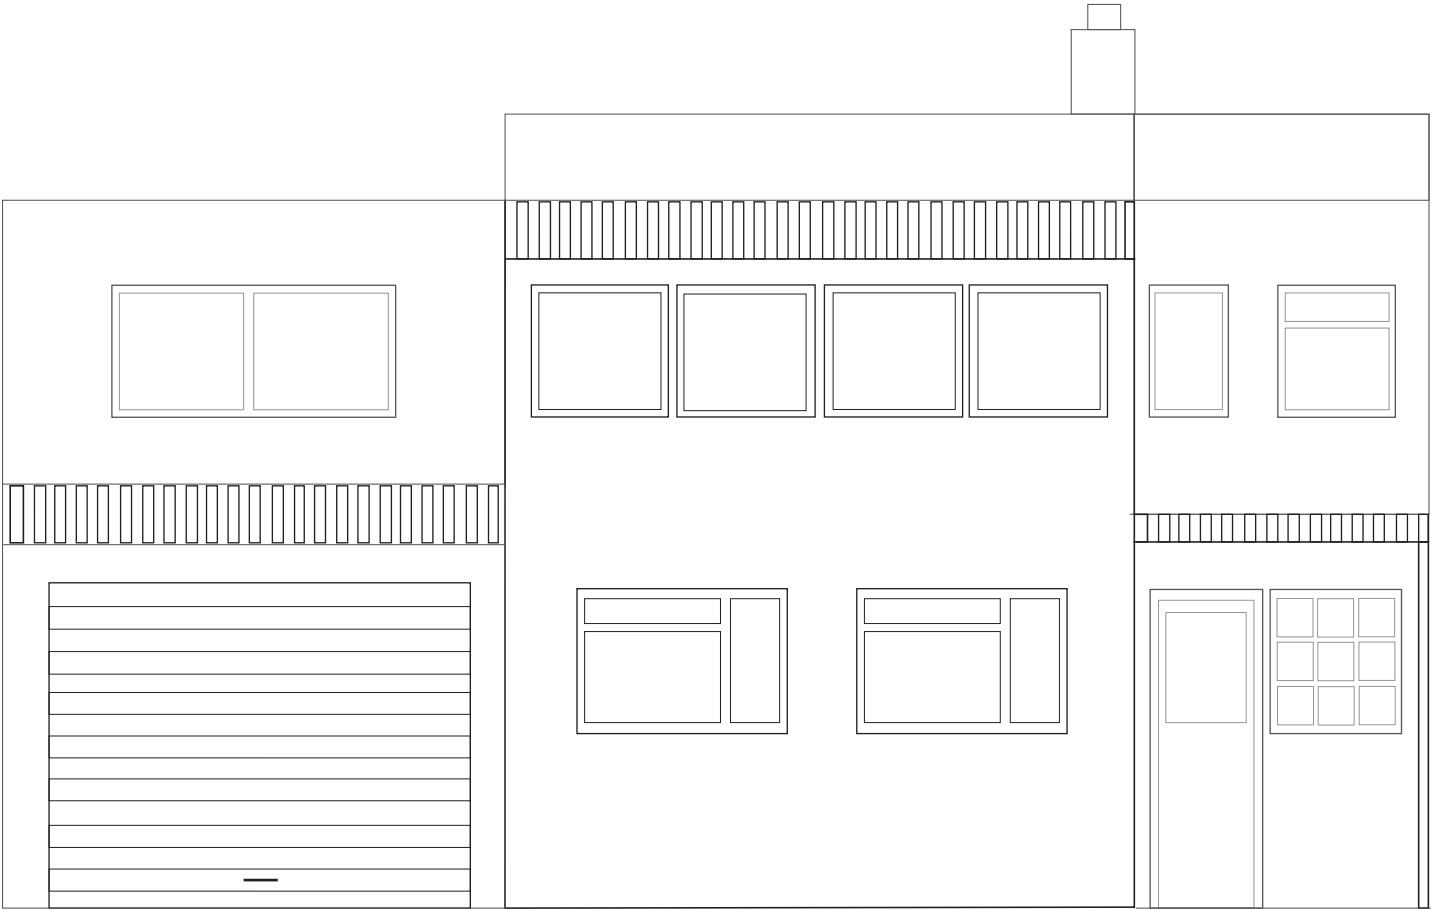

Scale Bar in Meters

SCALE 1mm :100mm