

NOTES :

This drawing is to be read in conjunction with the following
Whittam Cox Architects and ASDA documentation :

- ASDA Standard NBS (2020)
- Project specific Scope Of Works (if relevant)


C.D.M.:

There are **NO SIGNIFICANT** risks associated with the works on this drawing that a competent contractor would not foresee


© Whittam Cox Architects - Disclaimer:

This drawing is copyright of WCEC Group Ltd trading as Whittam Cox Architects, and shall not be reproduced nor used for any other purpose without the written permission of the Architects. This drawing must be read in conjunction with all other related drawings and documentation. It is the contractors responsibility to ensure full compliance with the Building Regulations. Do not scale from this drawing, use figured dimensions only. It is the contractors responsibility to check and verify all dimensions on site. Any discrepancies to be reported immediately. IF IN DOUBT ASK.
Materials not in conformity with relevant British or European Standards/Code of practice or materials known to be deleterious to health & safety must not be used or specified on this project.

1 EXISTING SIDE ELEVATION
PL-04 Scale 1:100 @ A1

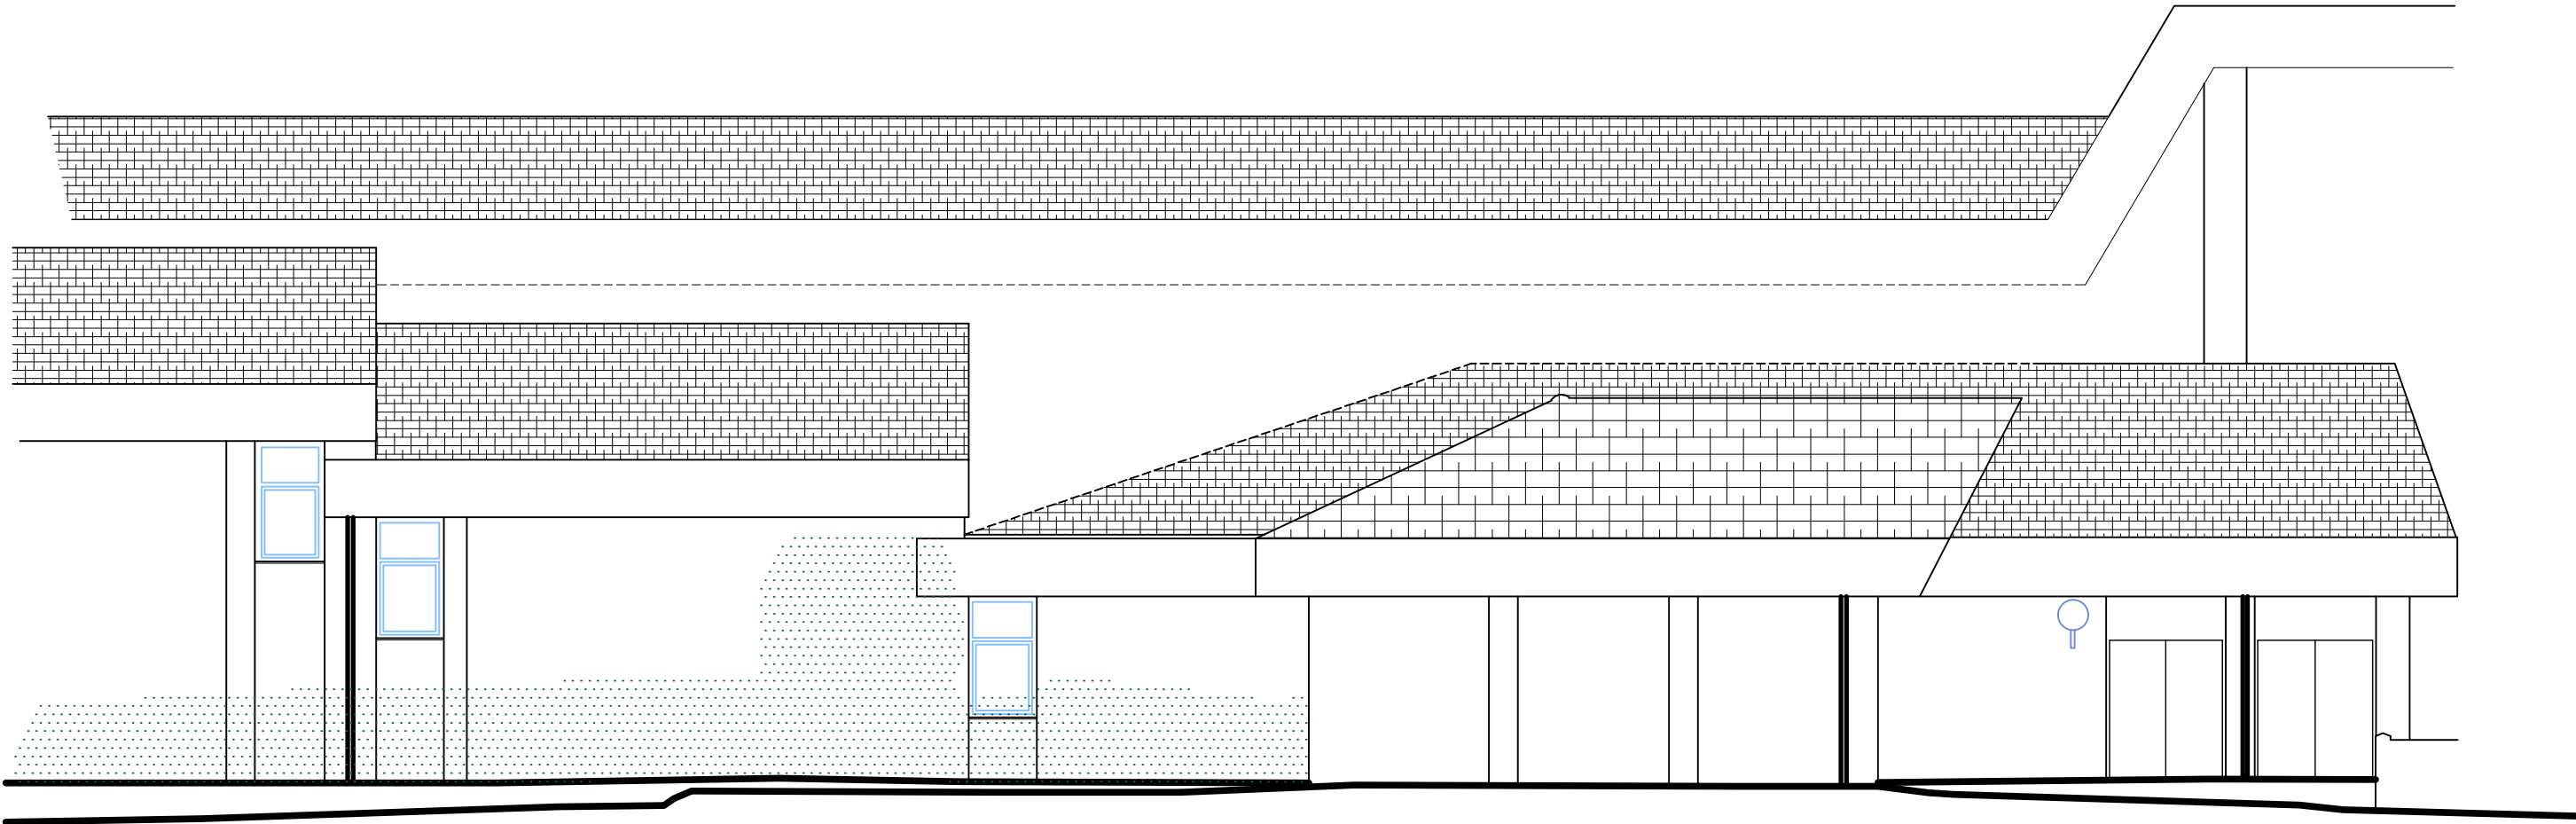


5 LOCATION PLAN
PL-04 Scale 1:1000 @ A1

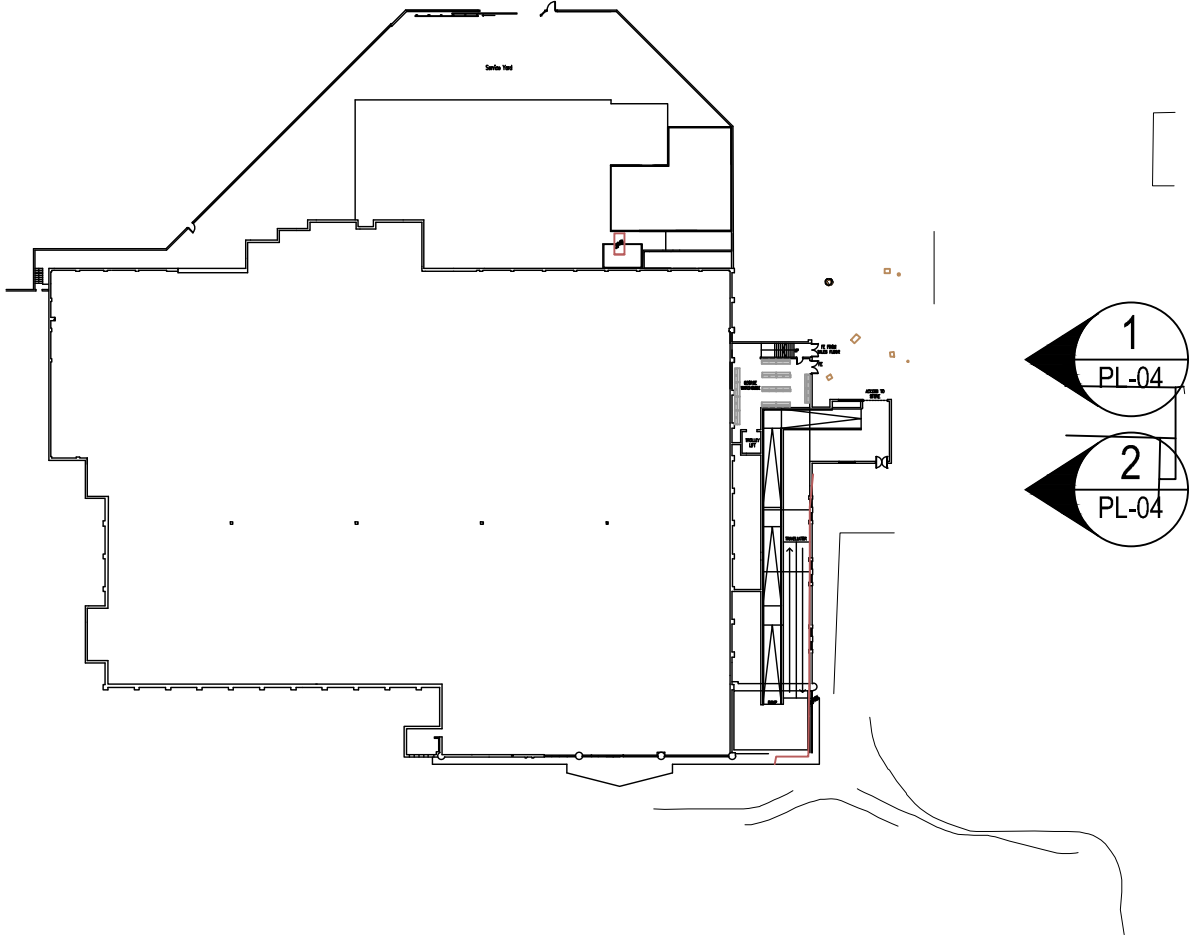

0m 10 20 30 40 50 60 70 80 90 100
1:1000

2 PROPOSED SIDE ELEVATION
PL-04 Scale 1:100 @ A1

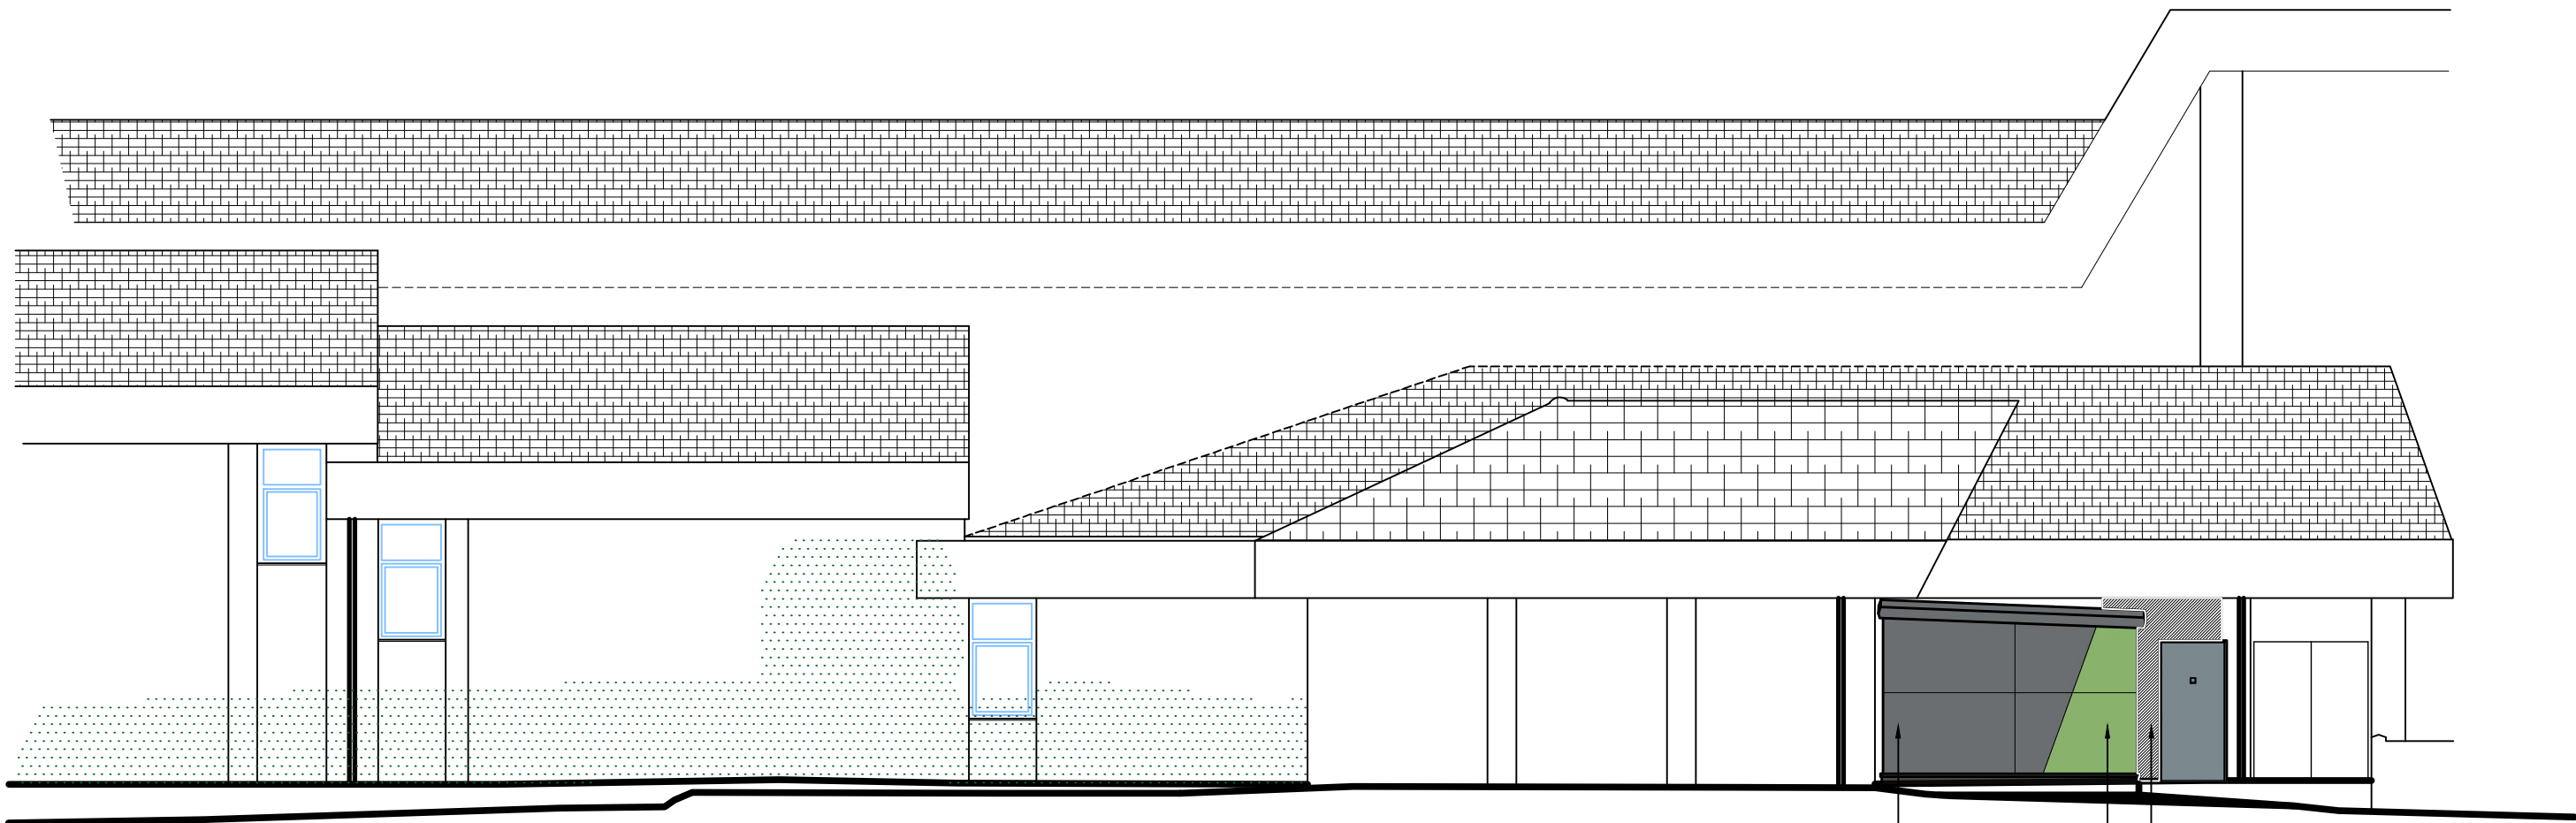

DOWN OPEN CLADDING TO BE
FINISHED IN RED BRICK TO MATCH
THE FACED OF EXISTING
GREEN GLAZING TO BE
FINISHED IN RED BRICK TO MATCH
THE FACED OF EXISTING
REPLACE DETAIL DOOR AND
RECURVE DOOR WITH TO MATCH
THE FACED OF EXISTING
CONTRACTOR TO PROVIDE
NOTES FOR APPROVAL

11/05/21	Second Issue	TH / SJS
08/03/21	First Issue	MS / SJS
PLANNING		
By Date	Description	Drawn/Checked By
CLIENT		

ASDA

PROJECT
PROPOSED HOME SHOPPING
WORKS
ASDA BRIGHTON MARINA
TITLE
EXISTING & PROPOSED
ELEVATIONS

DRAWING STATUS		
PLANNING		
DRAWN	MS	CHECKED SJS
SCALE	As Indicated @ A1	
DATE	MARCH 2021	

Whittam
ARCHITECTS / Cox
Chesterfield / 01246 260261
London / 020 3388 0019
Leeds / 0113 3566018
whittamcox.com

0m 2 4 6 8 10 12 14 16 18 20
1:200

JOB NO.	DRAWING NO.	REV
200670	PL-04	A