




CAD

Critchley Architecture And Design Ltd.
Contact: 02392 474 919 | info@caad.online
The Old Brewery, 15E South Street, Havant, PO9 1BU

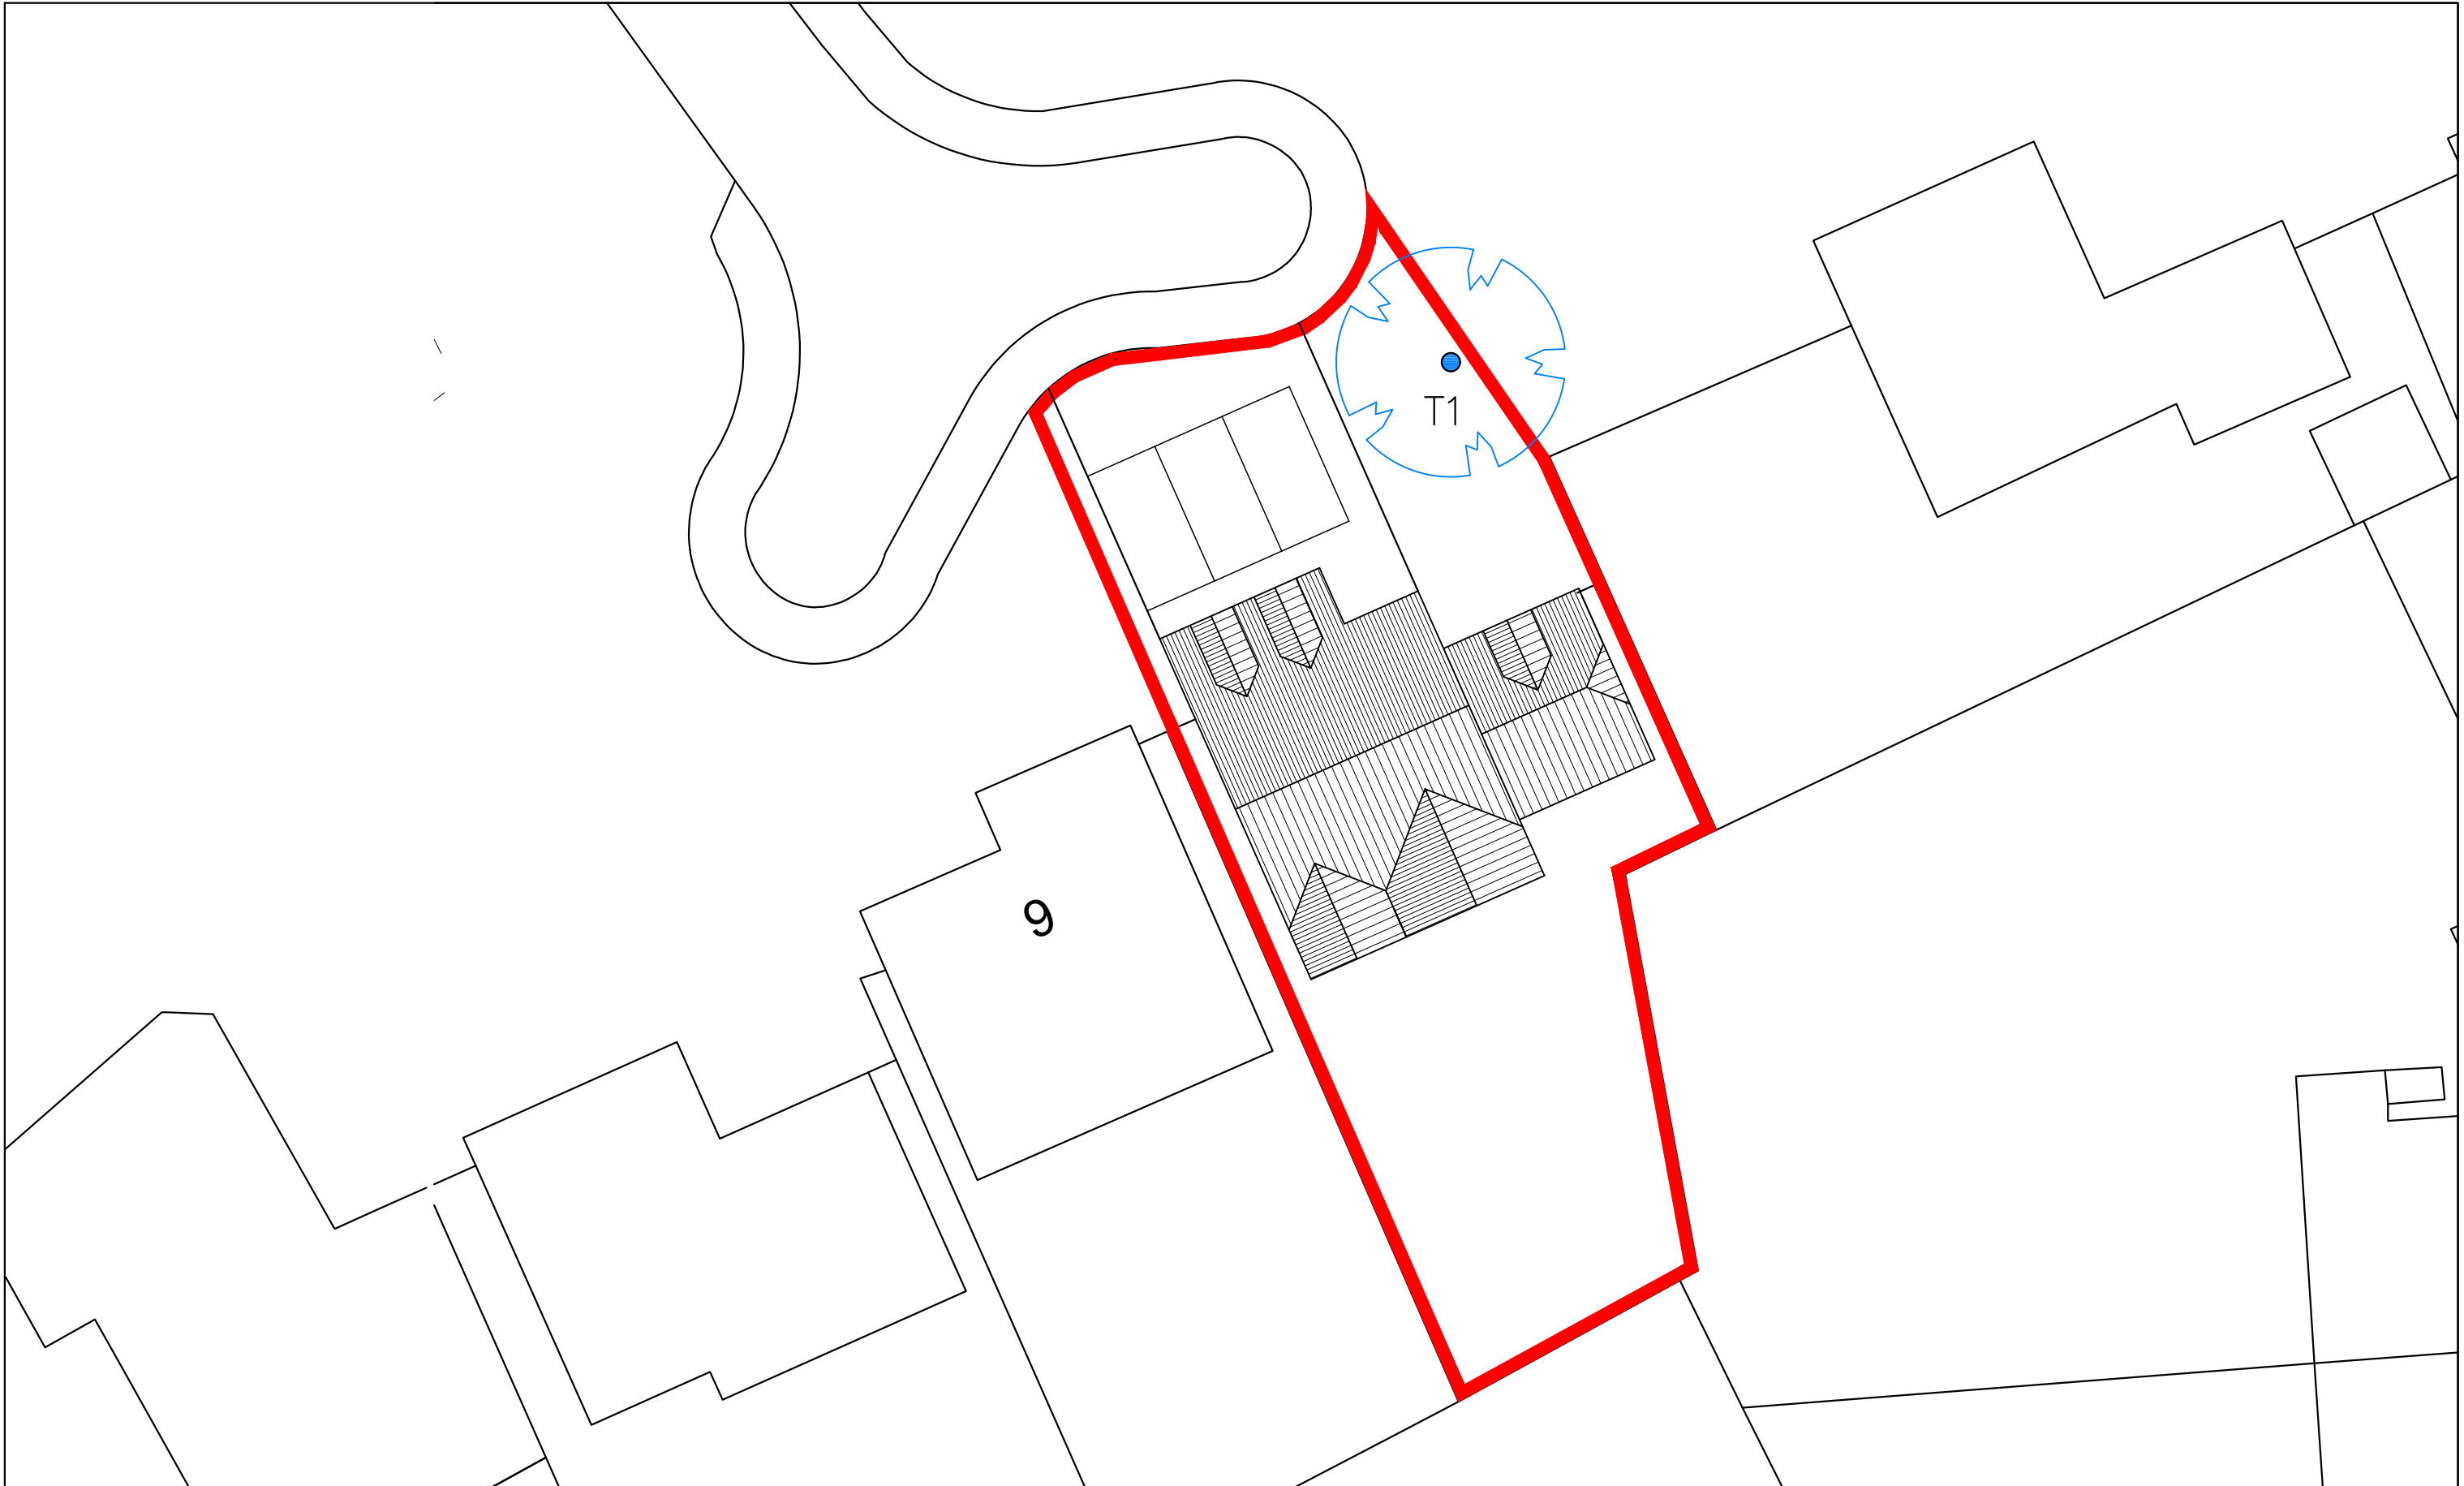

Parking Plan

- Revisions**
- a)
 - b)
 - c)
 - d)

7 Maple Wood
Havant
PO9 3JB

Scale A1=1:100, A3=1:200
Drawn CAL/SAR
Date 03/11/2020

20074-103⁰

20m

40m

60m

80m