


PLAN 3
17 EARNLEY ROAD
N.W. ELEVATION

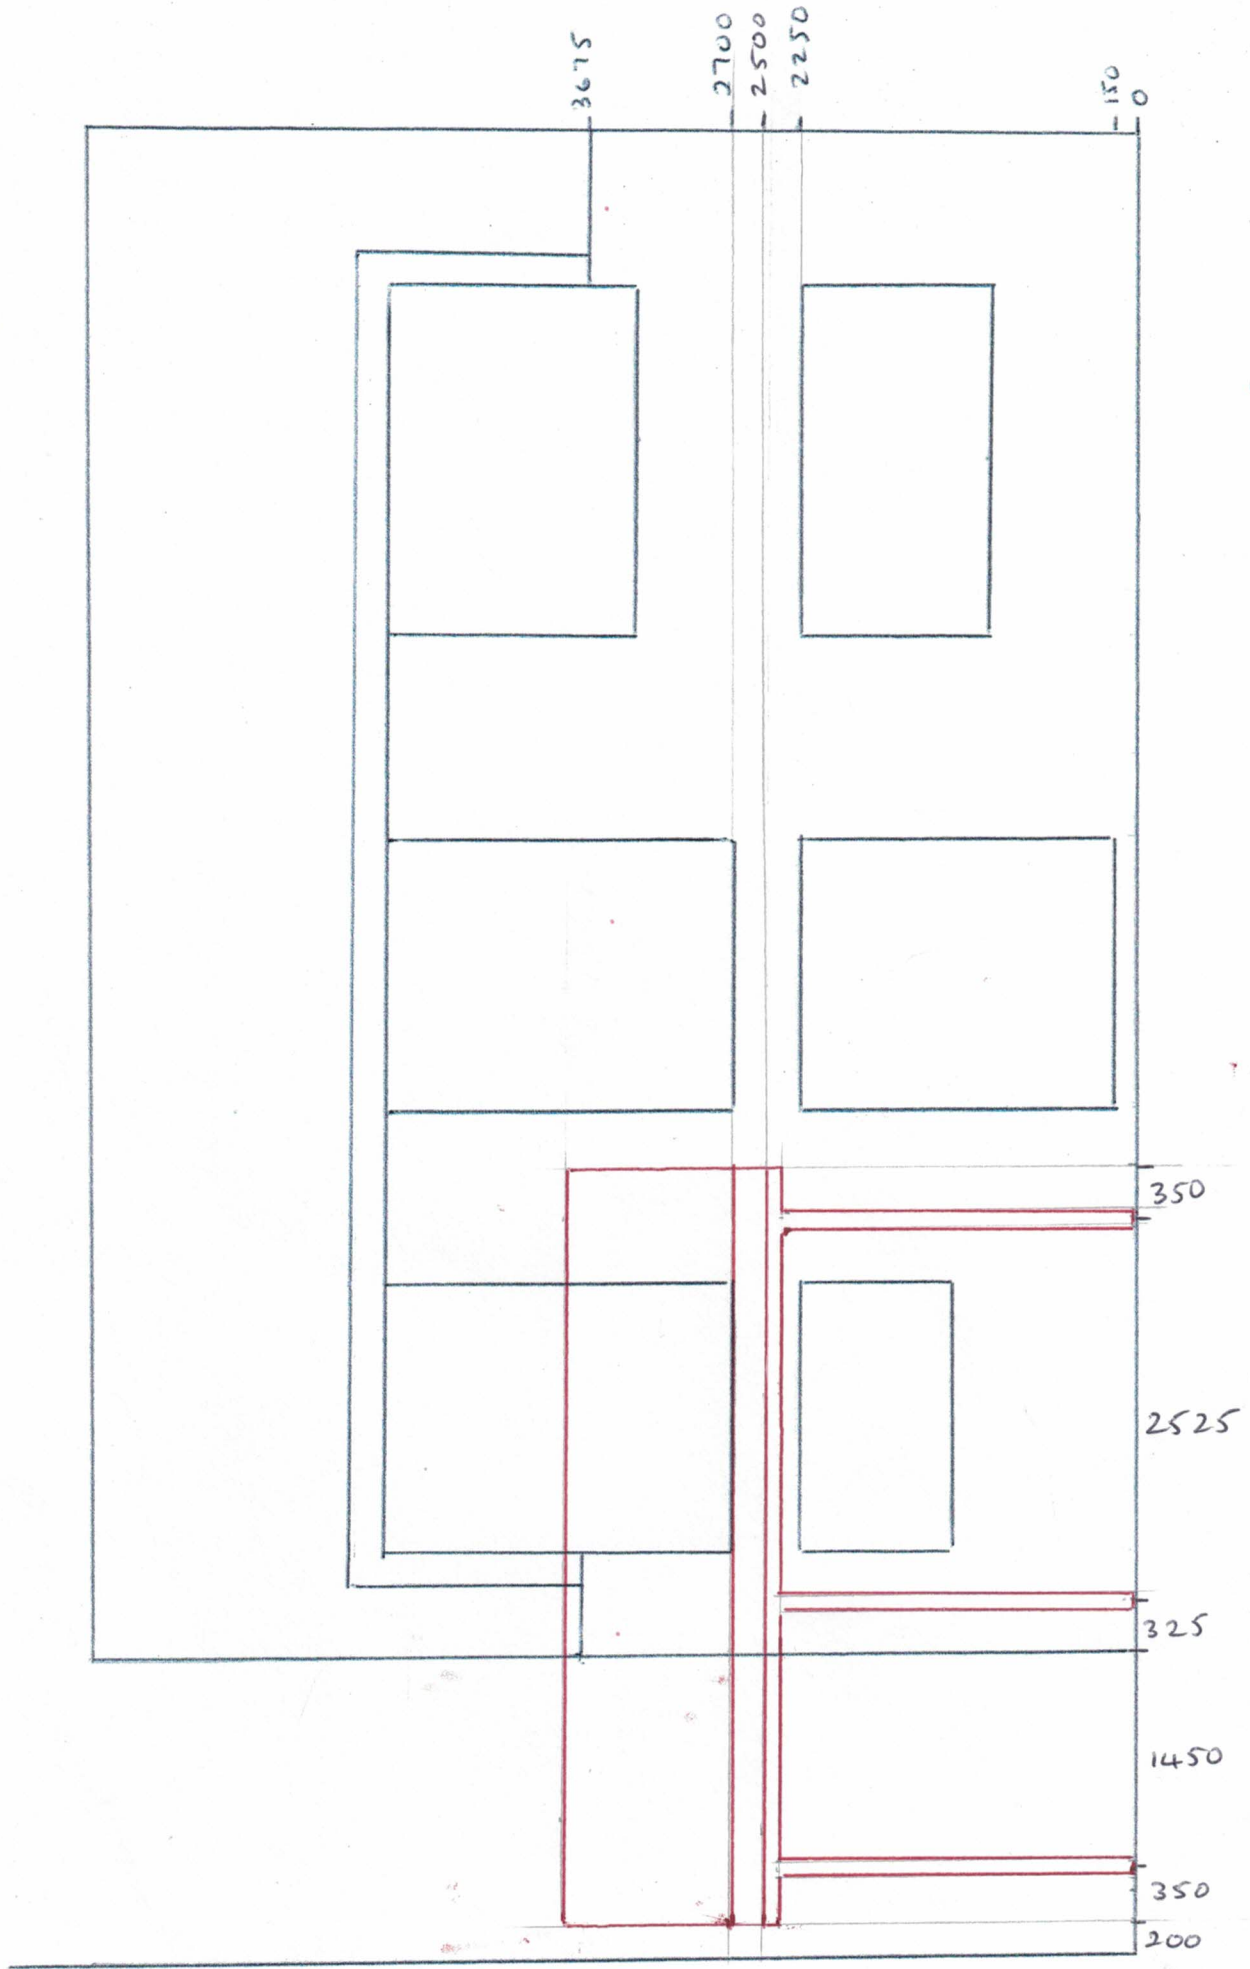

Scale 1:50