


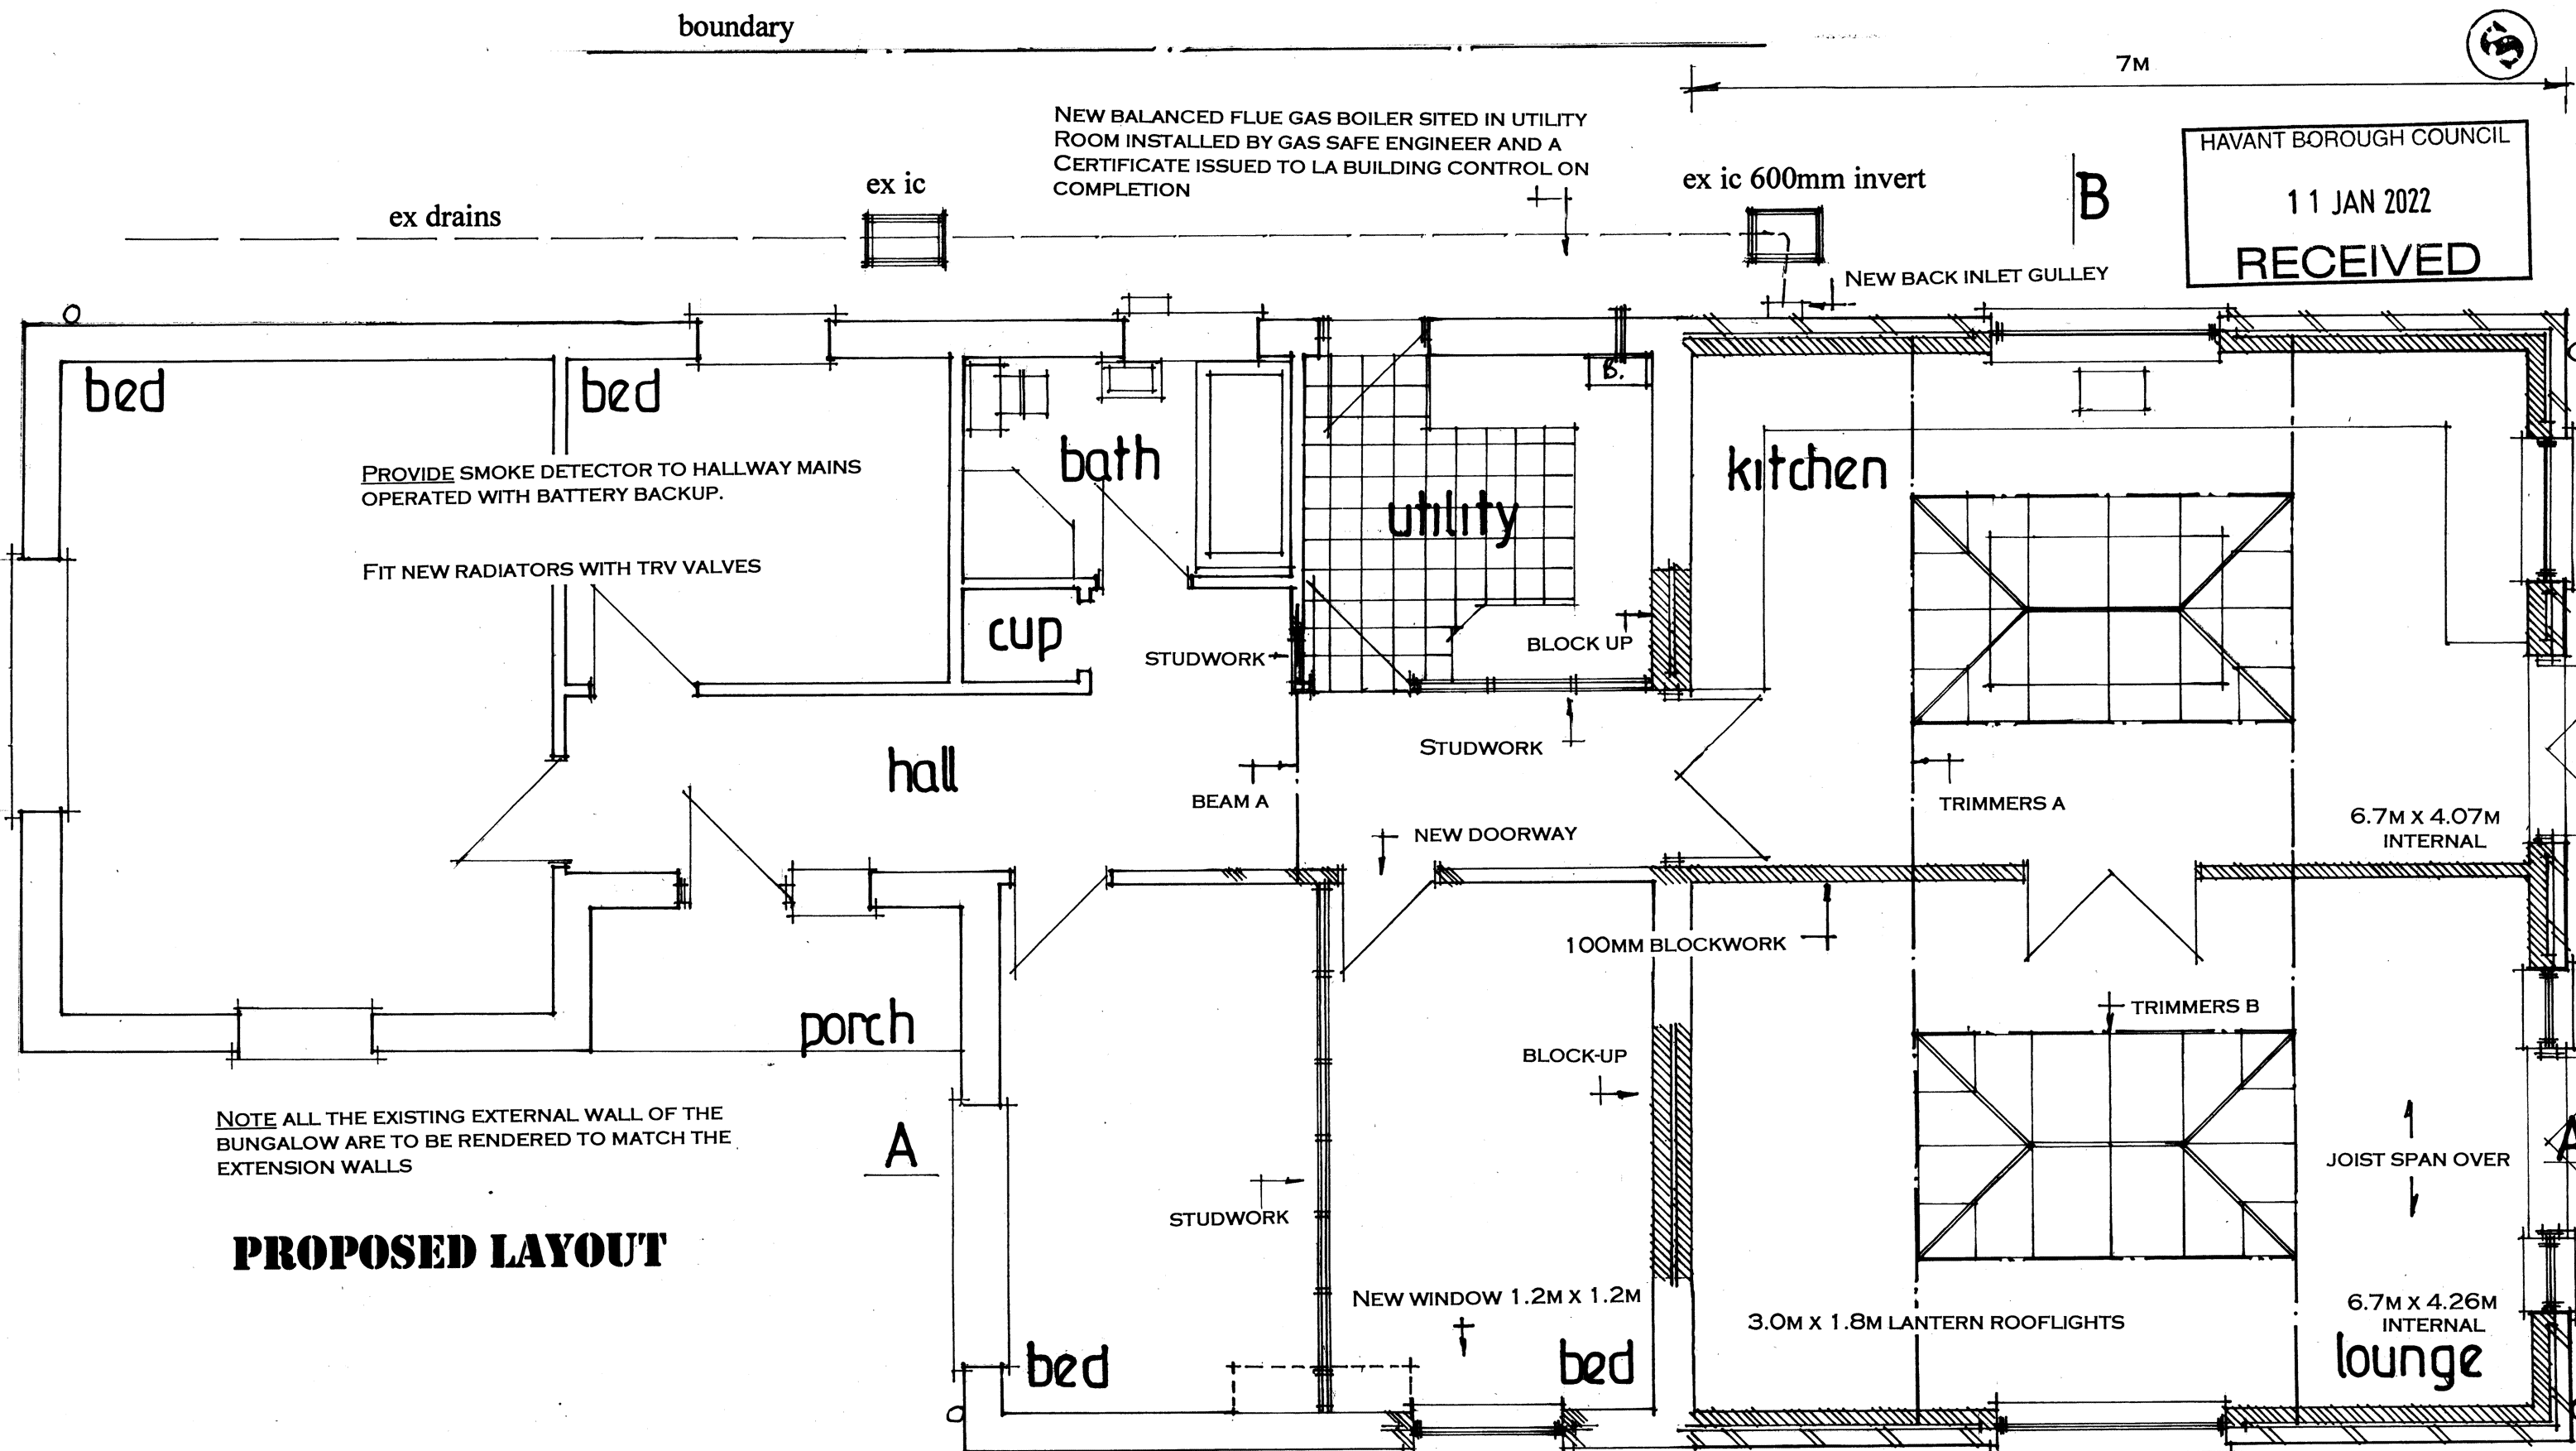

PROPOSED LAYOUT

**PROPOSED SINGLE STOREY REAR ADDITION.
4, HARBOUR ROAD, HAYLING ISLAND, HANTS.
FOR MR & MRS B. SEYMOUR.**

date jan 22
scale 1:50

NOTE CHECK ALL MEASUREMENTS ON SITE PRIOR TO THE COMMENCEMENT OF WORK.

WALLS TO BE FULLY BONDED TO THE EXISTING CAVITIES AND DAMP-PROOF COURSES TO BE MAINTAINED CONTINUOUS CLOSE ALL REVEALS WITH INSULATED CAVITY CLOSERS.

REMOVE EX CHIMNEY STACK COMPLETE MAKE GOOD EXISTING WALLS AND ROOF

PETER J. WALKER
ISLAND DESIGN
182 SEAFRONT, HAYLING ISLAND, HANTS
PO11 9AN
TEL: 02392467571