



VISUAL SCALE 1:100 @ A3




1 **North**
1 : 100



2 **West**
1 : 100



3 **East**
1 : 100

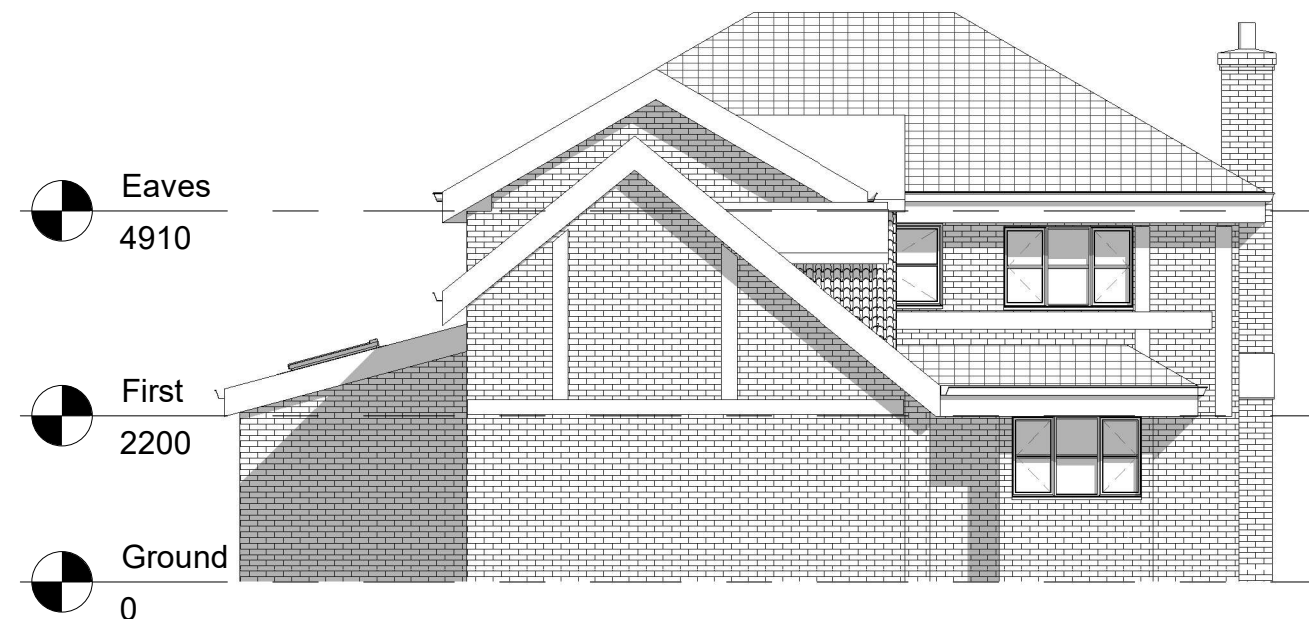

4 **South**
1 : 100



LJS Project Management
And Design

Email: USprojectmanagement@outlook.com
Mob: 07740488644

No.	Description	Date

MR M Hepburn

384c Sea Front, Hayling Island, PO11
0BD

Existing Elevations

Project number	2021-121	A104
Date	05/02/21	
Drawn by	Author	
Checked by	Checker	Scale
		1 : 100