




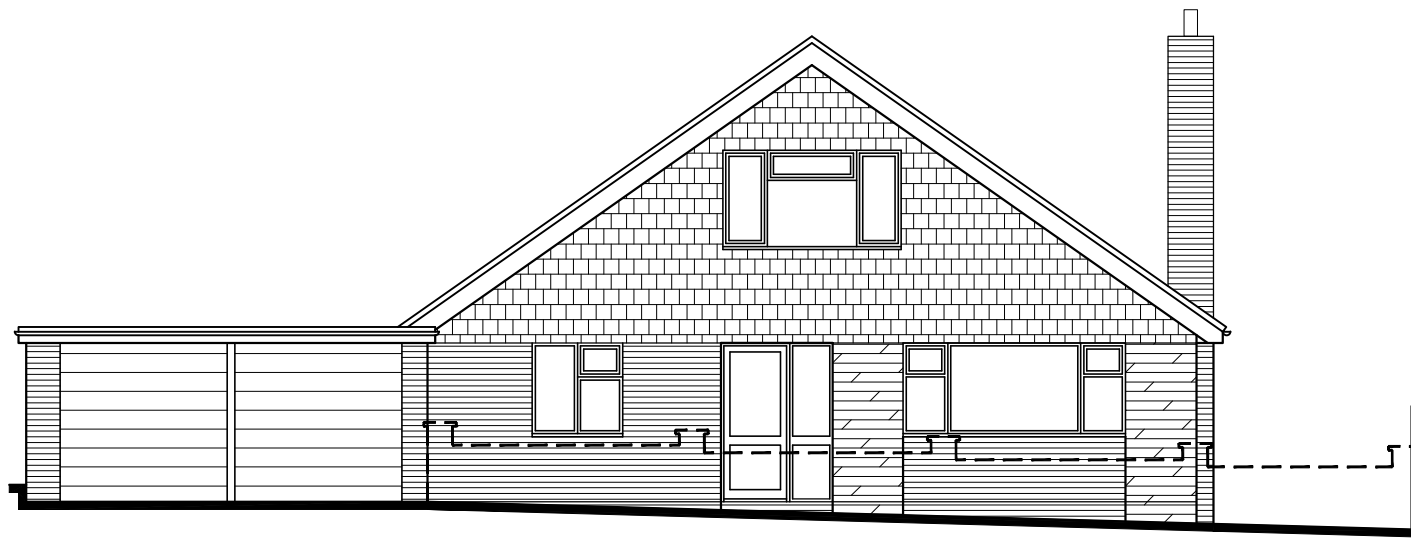


West

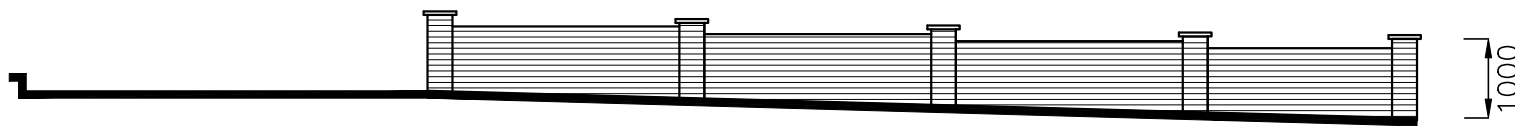


West Boundary
Wall

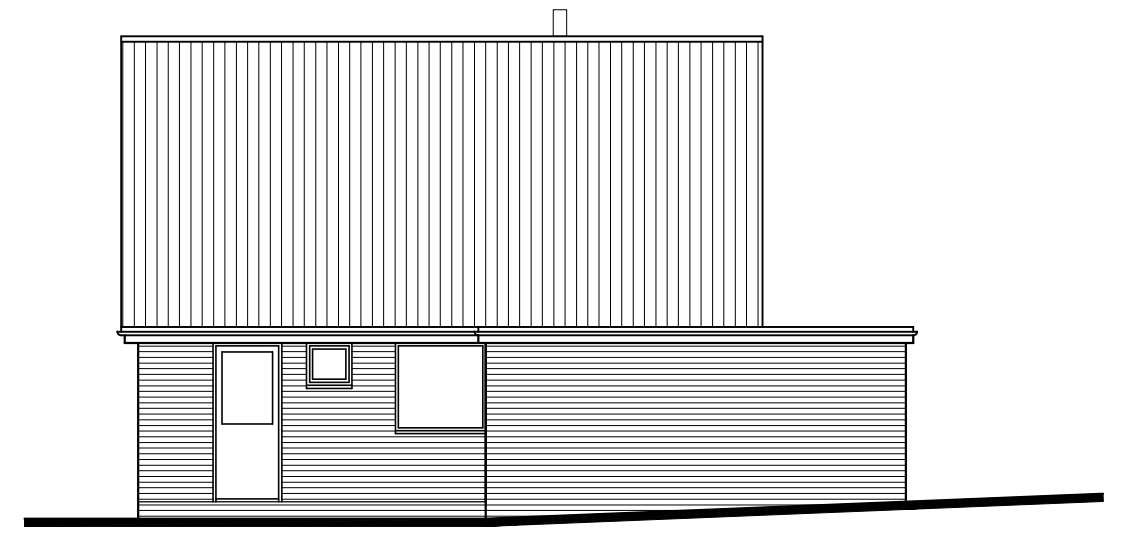

North

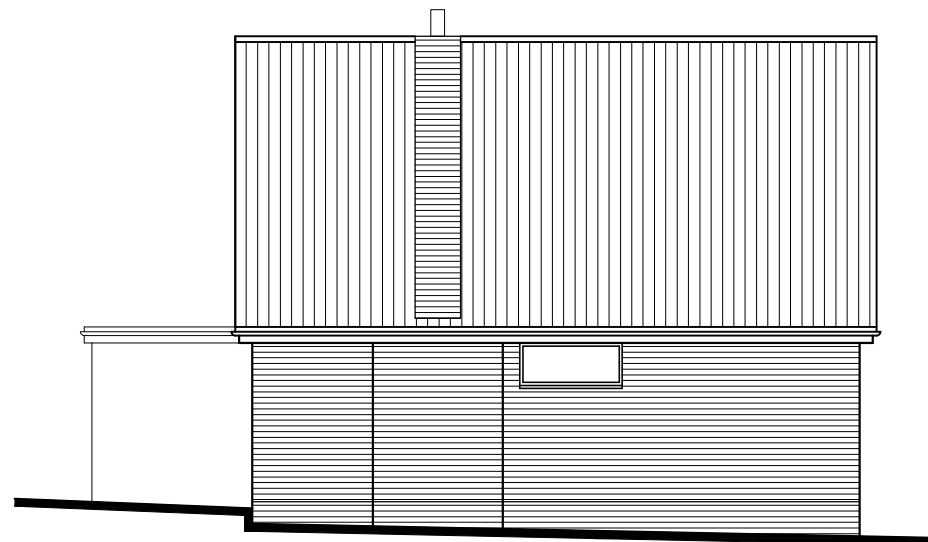

South

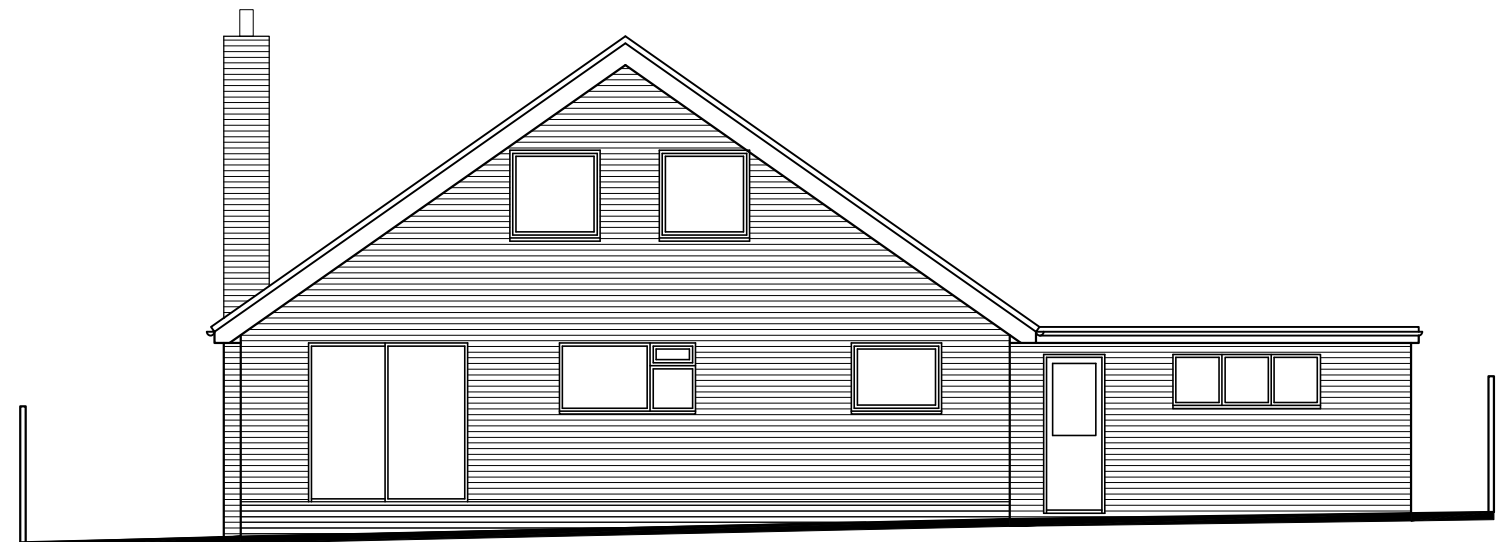

East

CAD

Critchley Architecture And Design Ltd.
Contact: 02392 474 919 | info@caad.online
The Old Brewery, 15E South Street, Havant, PO9 1BU

Existing Elevations

Revisions	a) Note/Date/Initial
b)	
c)	
d)	

7 Old Vandiemans
Road,
Purbrook,
Hampshire,
PO7 5LT

Scale A1=1:50, A3=1:100
Drawn SAR
Date 12/03/2021

21017-302⁰

10m

20m

30m

40m