



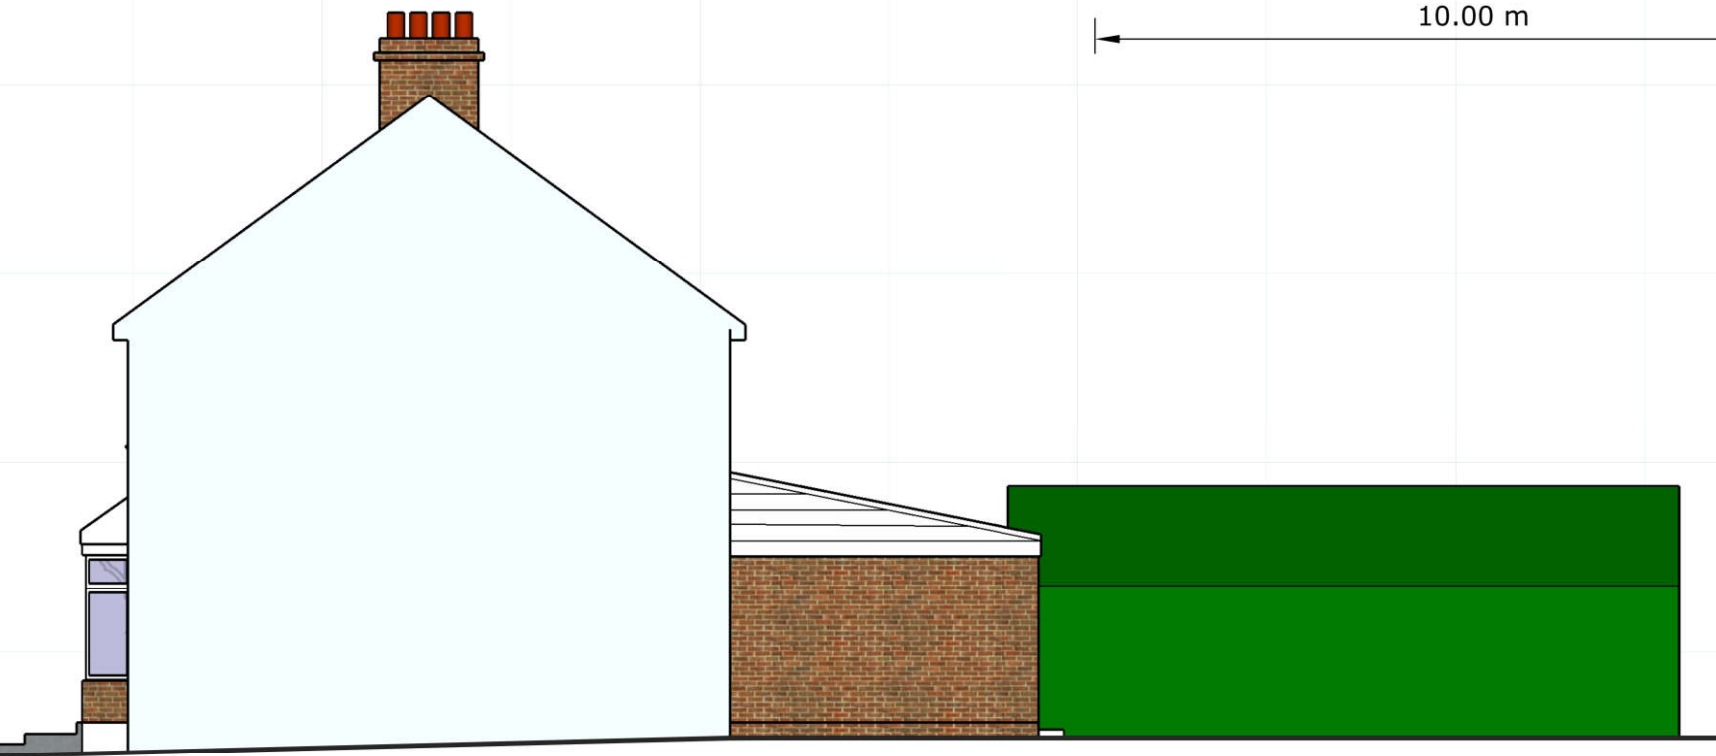

EXISTING NORTH ELEVATION

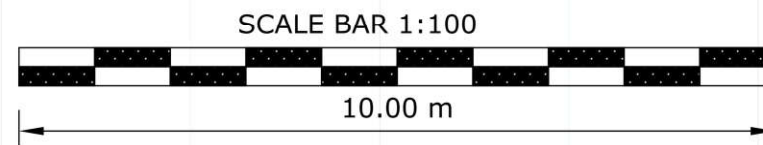

EXISTING WEST ELEVATION



EXISTING EAST ELEVATION



EXISTING SOUTH ELEVATION