



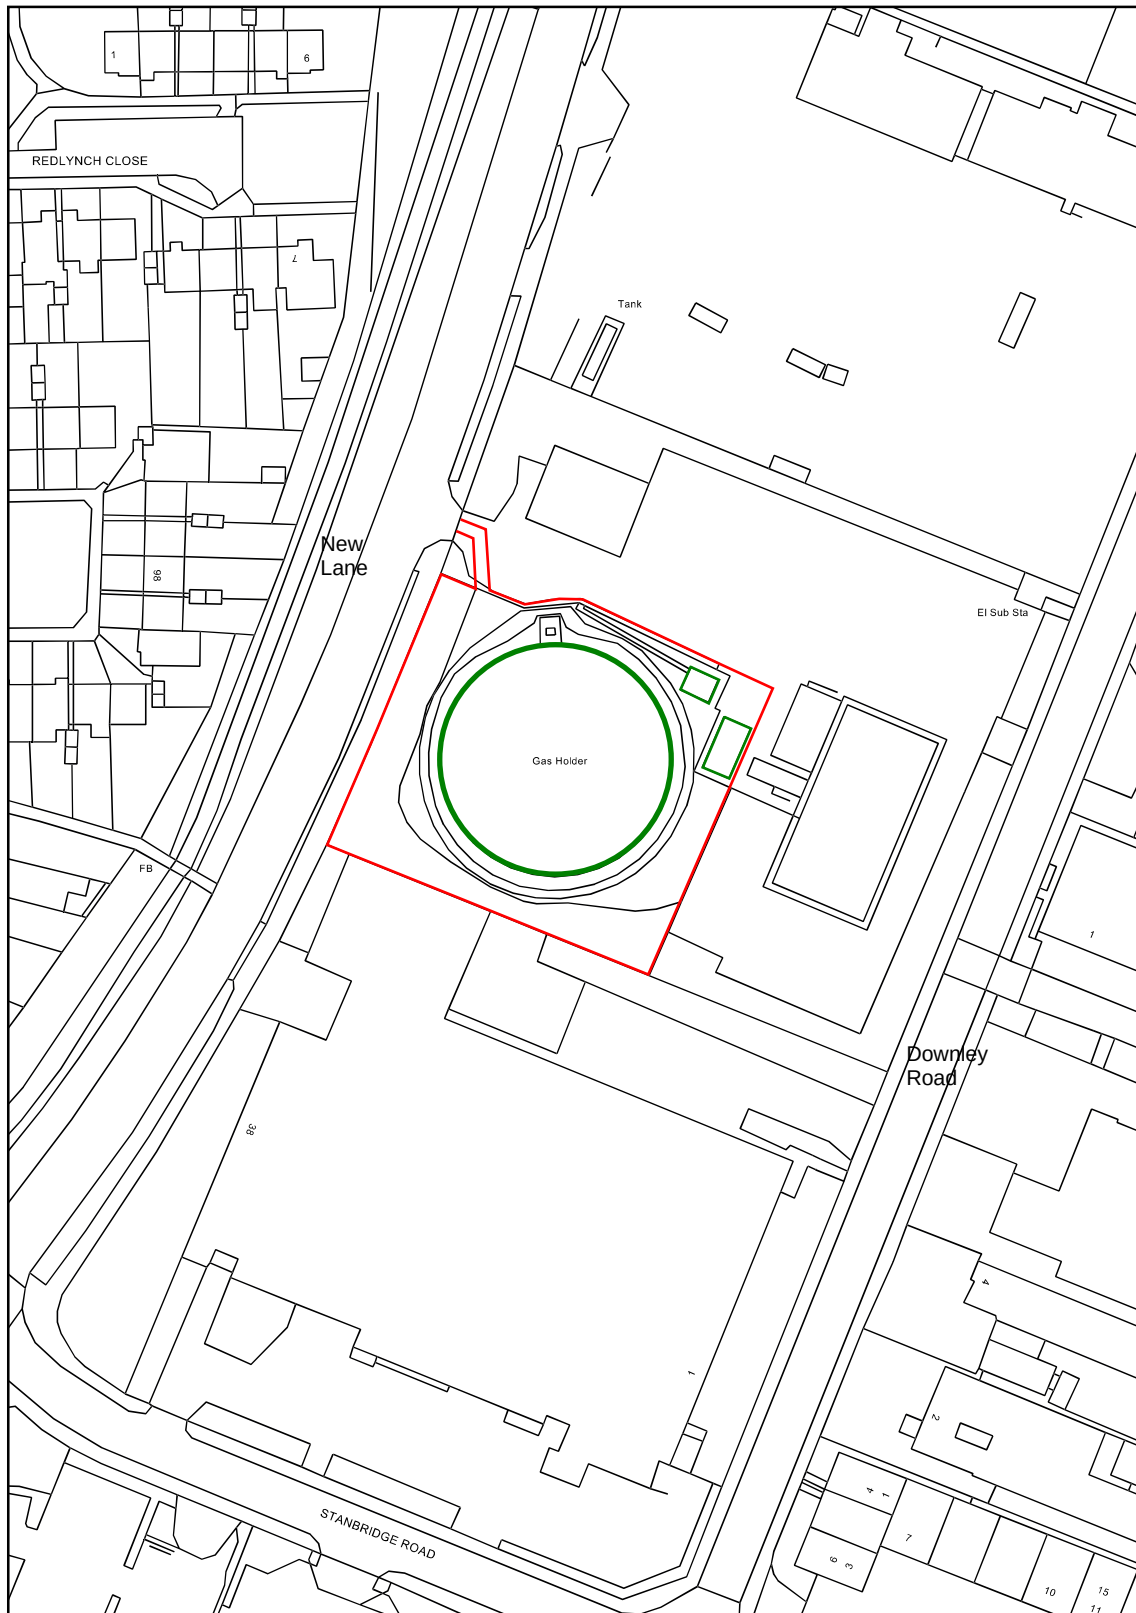

Site Restoration Plan

Former Gasworks
Site, New Lane,
Havant PO9 2NJ

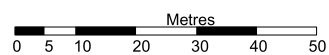

Map Information

Scale: 1: 1250
Date: 28/01/2021
Reference: 21004
Order No: 34184



- Site Location Boundary
- Structures Removed
- Structures Retained

