


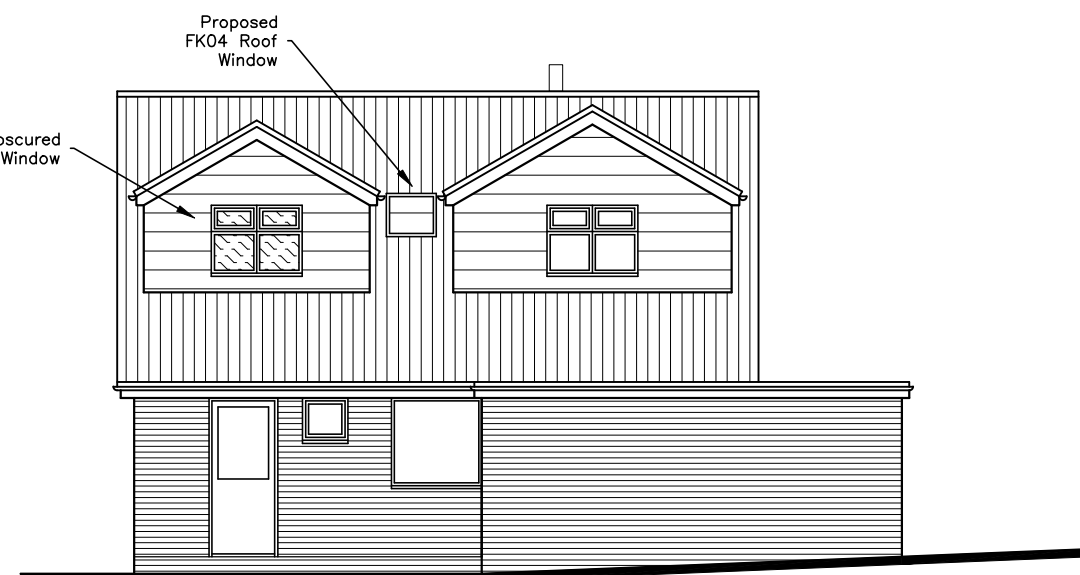




West

Anthracite
Composite
Fencing
Brick, to match
existing.




North

West Boundary
Wall

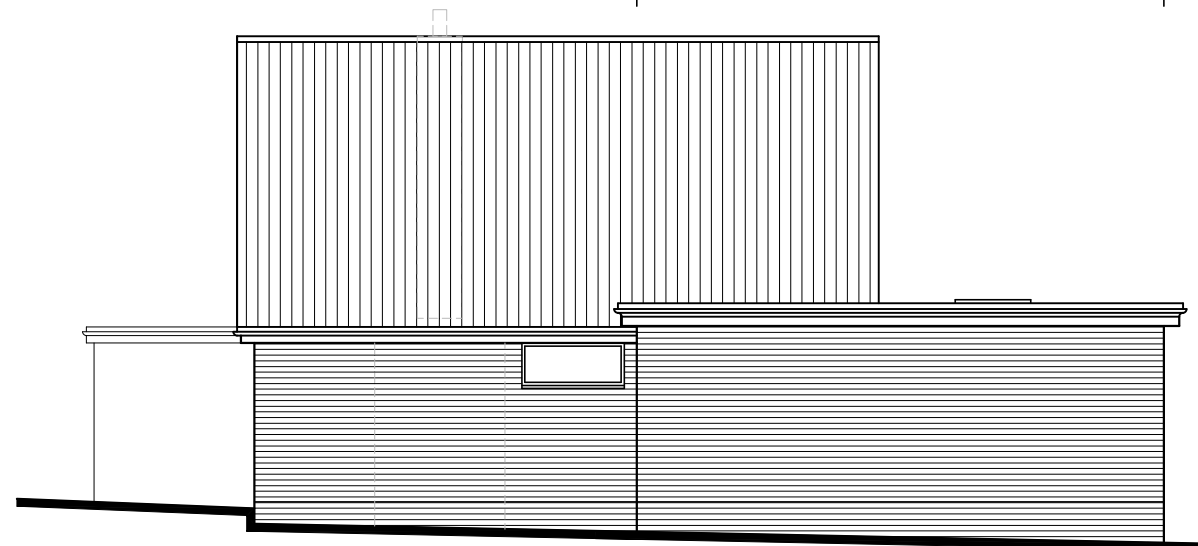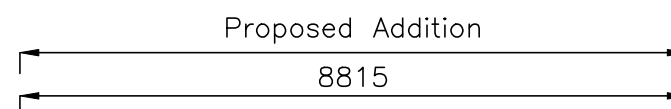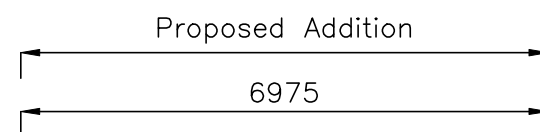

South

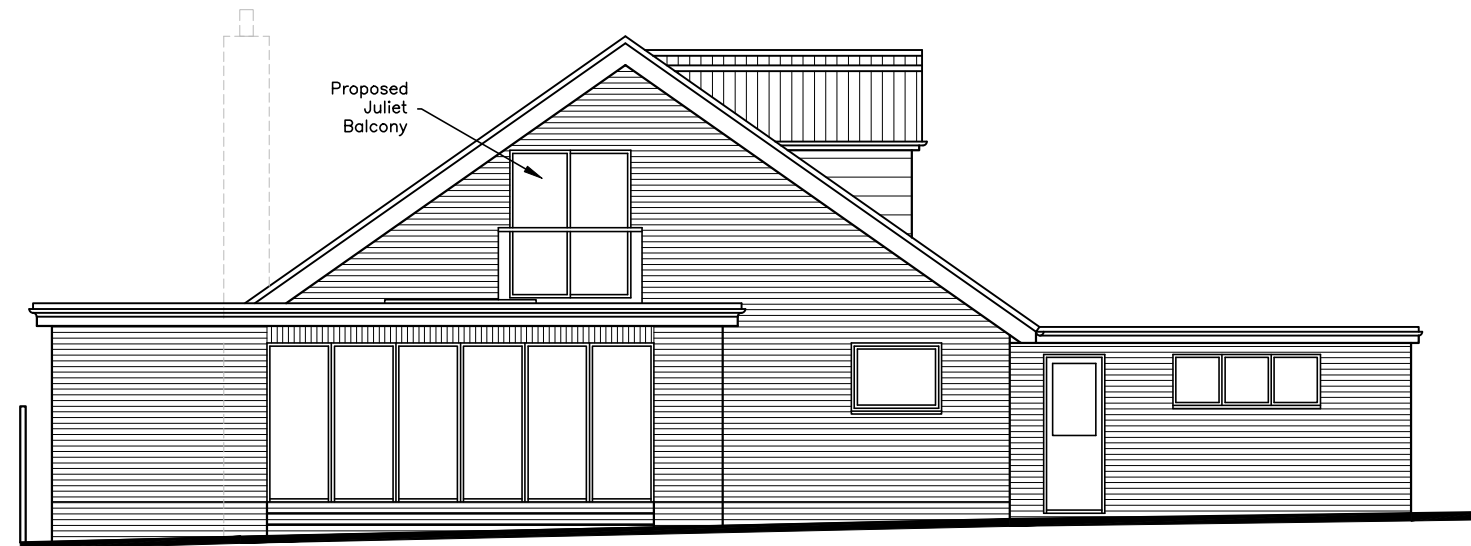

East

CAD

Critchley Architecture And Design Ltd.
Contact: 02392 474 919 | info@caad.online

The Old Brewery, 15E South Street, Havant, PO9 1BU

Proposed Elevations

Revisions

- a) Note/Date/Initial
- b)
- c)
- d)

7 Old Vandiemans
Road,
Purbrook,
Hampshire,
PO7 5LT

Scale A1=1:50, A3=1:100
Drawn SAR
Date 10/03/2021

21017-510⁰

10m

20m

30m

40m