


38 STAKES ROAD, WATERLOOVILLE, PO7 5NA.

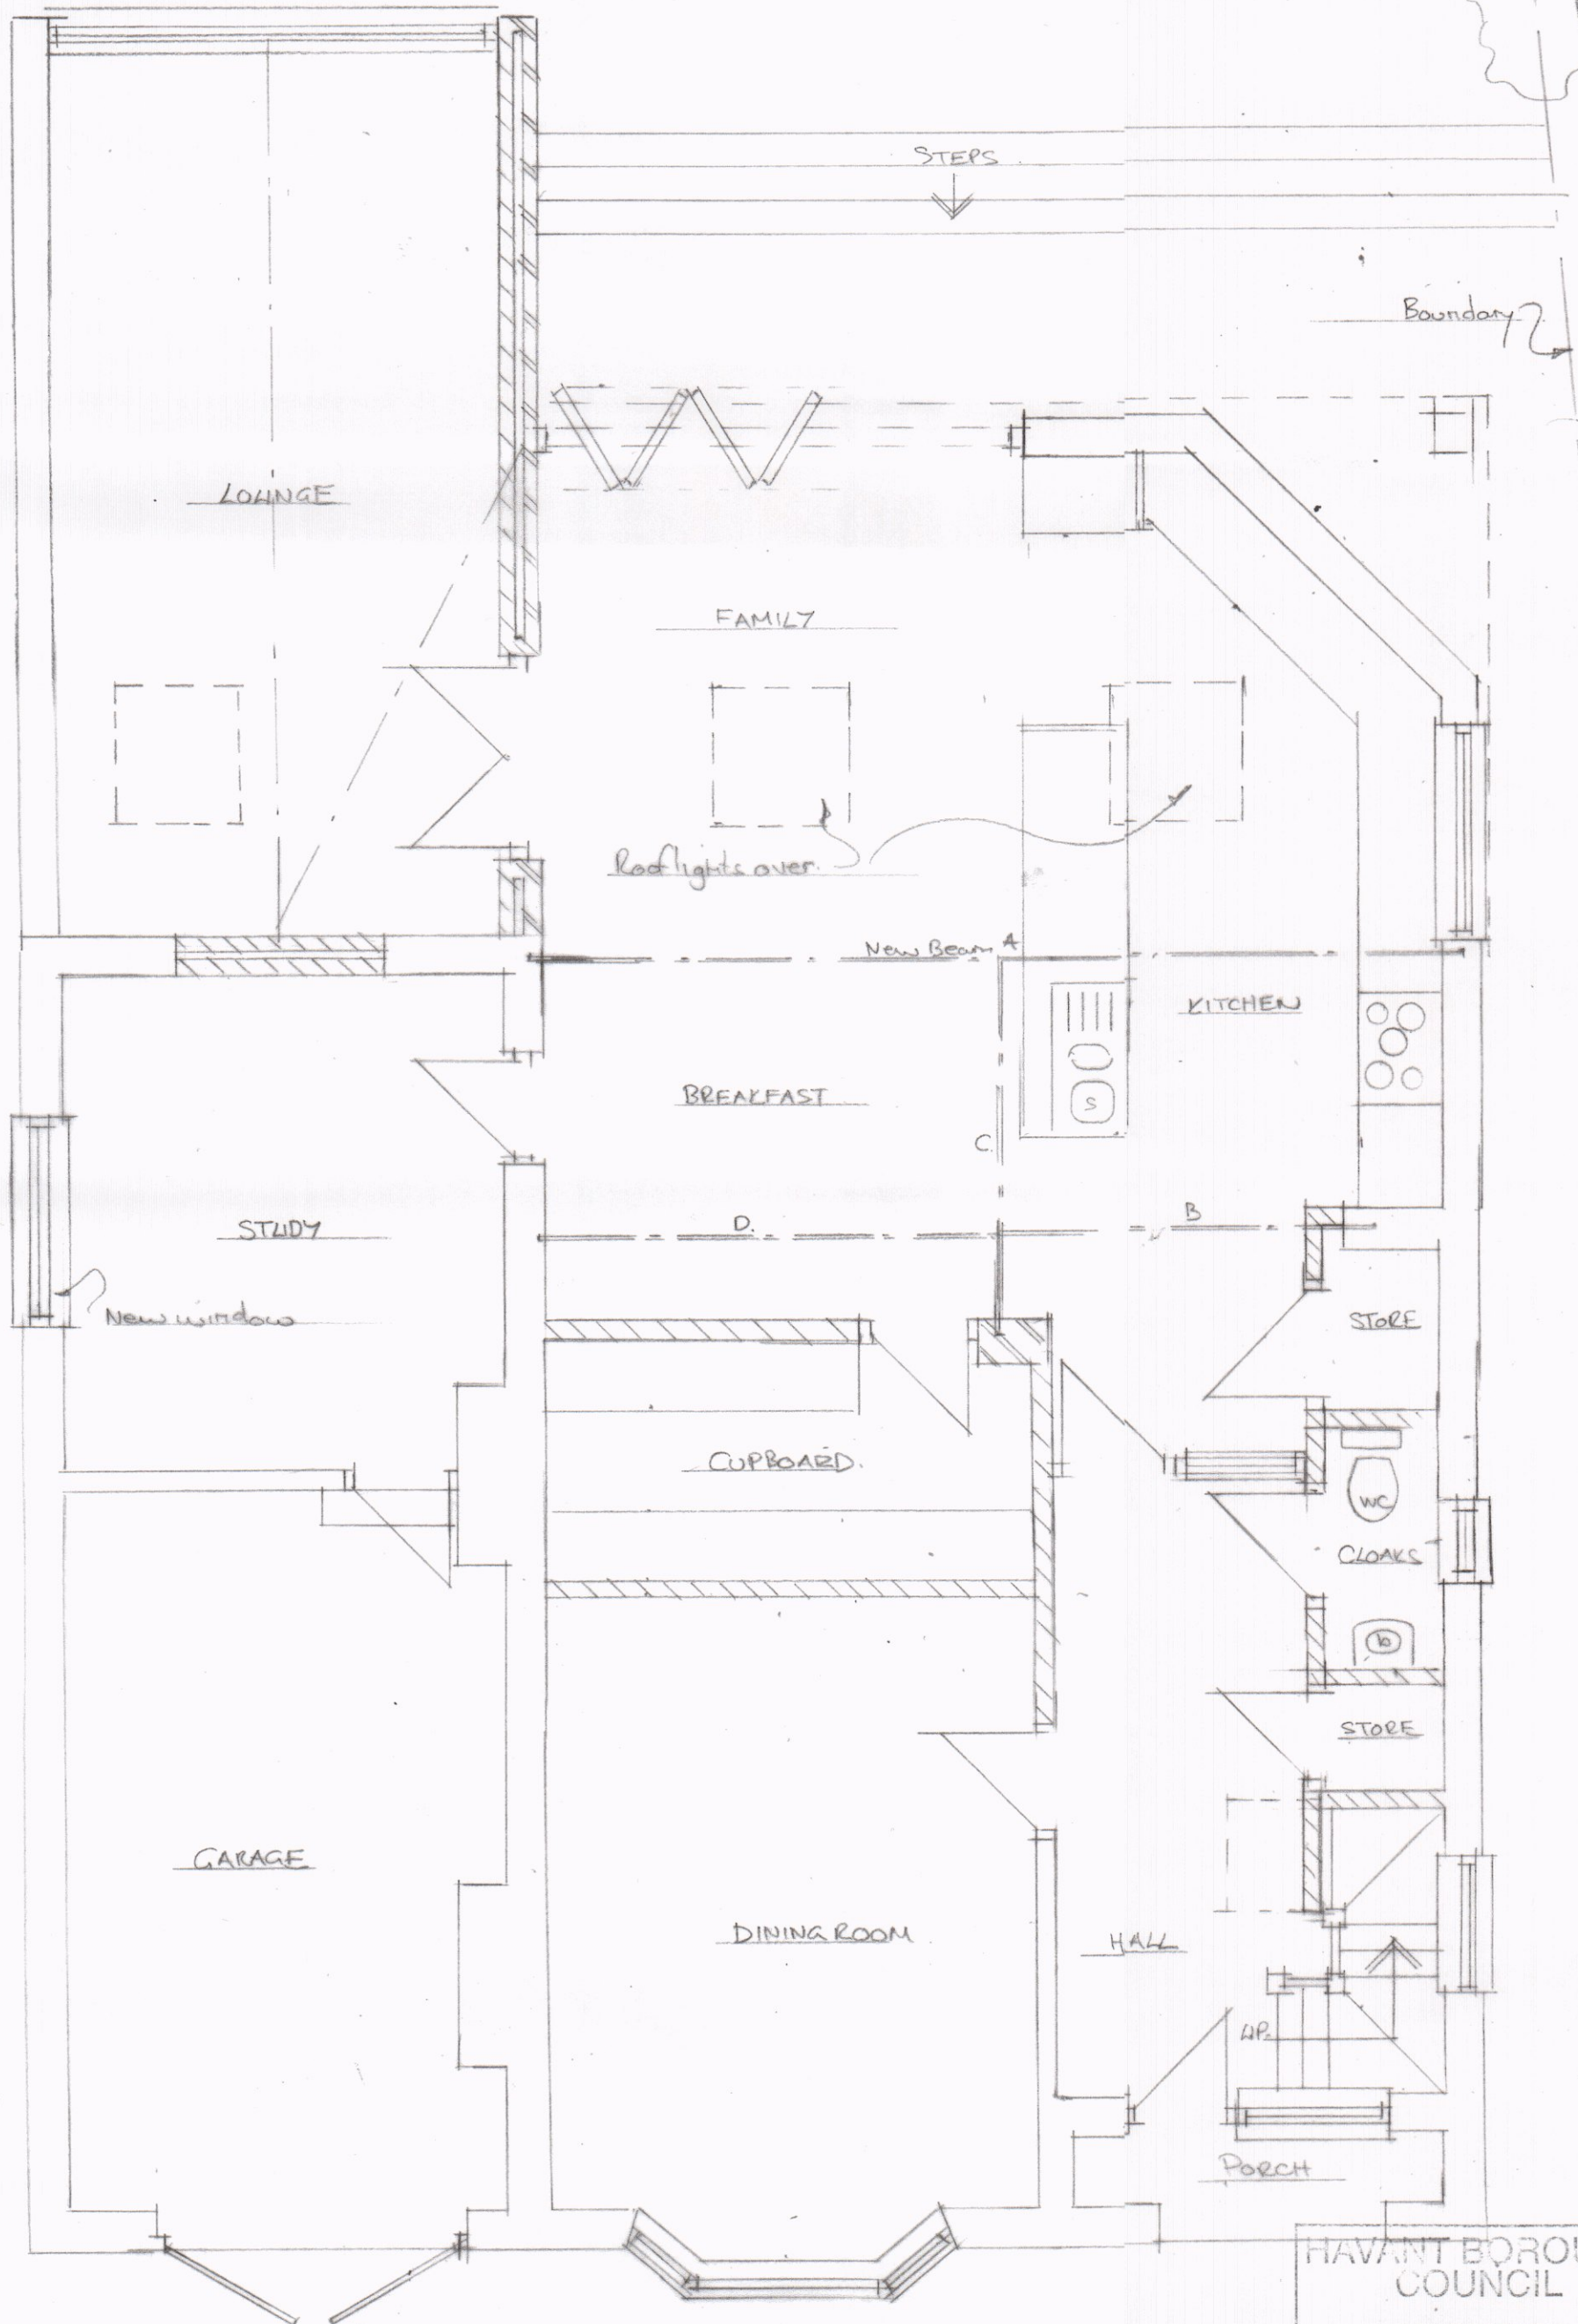

PROPOSED GROUND FLOOR PLAN. 1:50 c 43.

HAVANT BOROUGH
COUNCIL
04 MAR 2023
RECEIVED