



Studio1, The Hub
3 Drove Road
Newhaven
East Sussex
BN9 0AD

free phone number 0808 1699964
e: support@staac.co.uk

NOTES:

This drawing is to be read in conjunction with
all relevant Architects and Engineers drawings
Only figured dimensions are to be used for
construction
All dimensions are to be verified on site prior to
work commencing

No.	Description	Date

Client: Richard and Mandy
Gentle

Address: 12 Manor Way,
Hayling Island
PO11 9JH

Project: Proposed Extension
and Loft Alterations

Drawing Site Location Plan
title:


Project No 22115

Date 12-01-23

Drawn by IA

Drawing No SLP01

Scale1:1250@A3

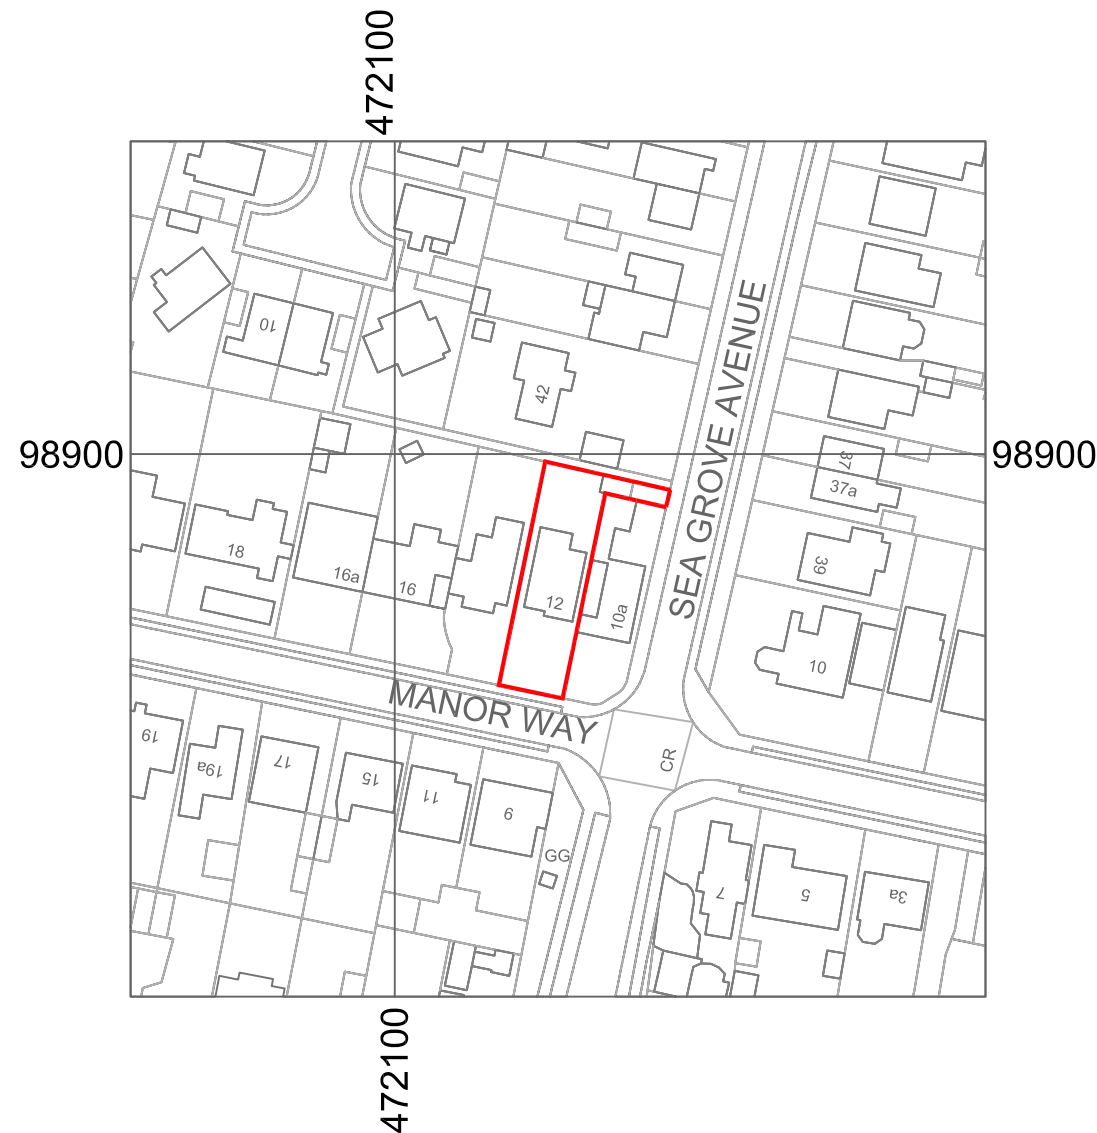

© Crown Copyright and database rights 2023 OS 100047474.

