


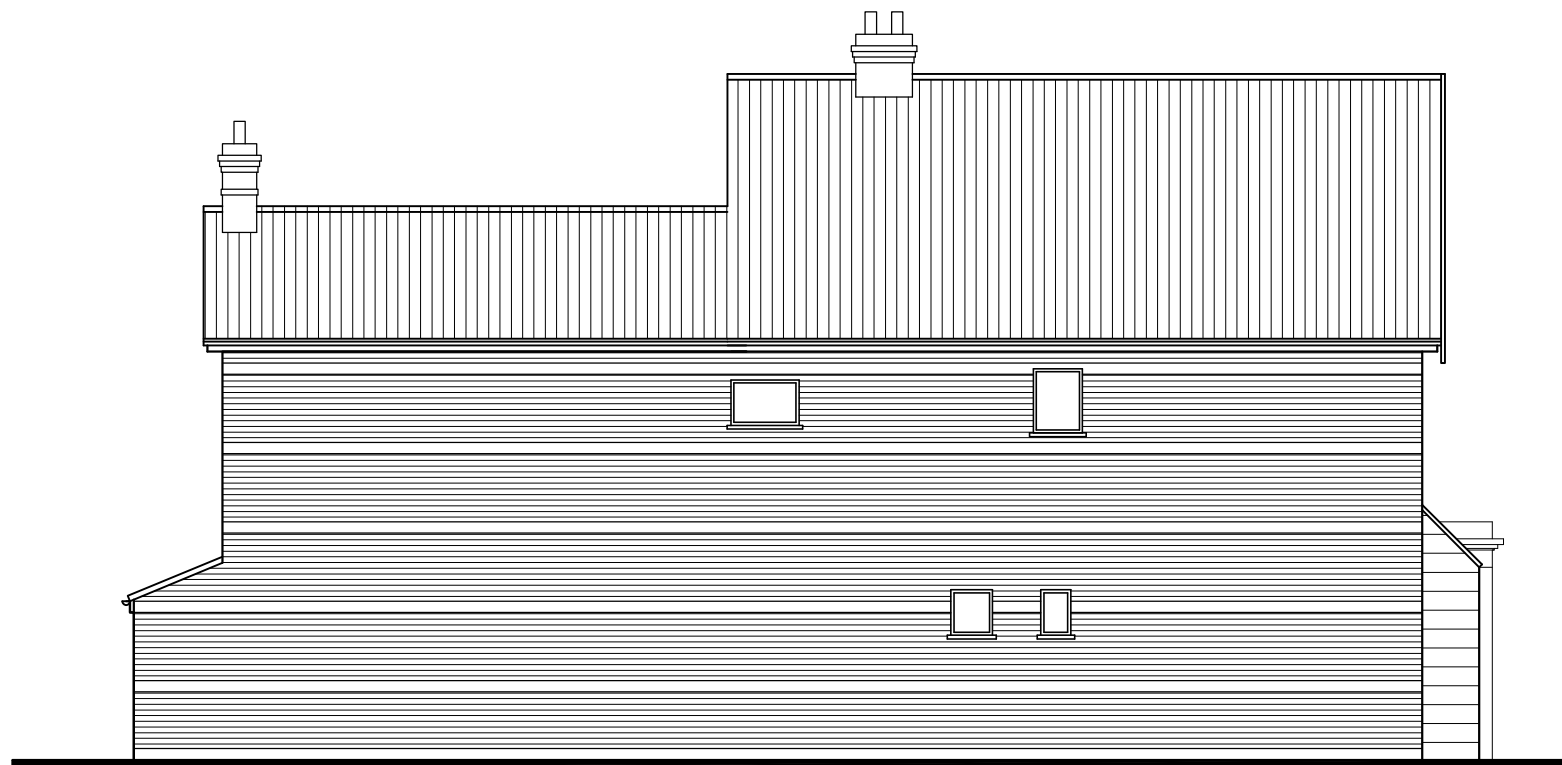

North



East



South



West

CAD

Critchley Architecture And Design Ltd.
Contact: 02392 474 919 | info@caad.online
The Old Brewery, 15E South Street, Havant, PO9 1BU

Existing Elevations

Revisions

- a) Note/Date/Initial
- b)
- c)
- d)

48 Westbourne Av,
Emsworth,
Hampshire,
PO10 7QU

Scale A1=1:50, A3=1:100
Drawn SAR/CAL
Date 11/02/2020

20005-301⁰

10m

20m

30m

40m