


**PROPOSED SINGLE STOREY REAR ADDITION.  
42, SEAFRONT ESTATE, HAYLING IS, HANTS.  
FOR MR K. WINDLE.**

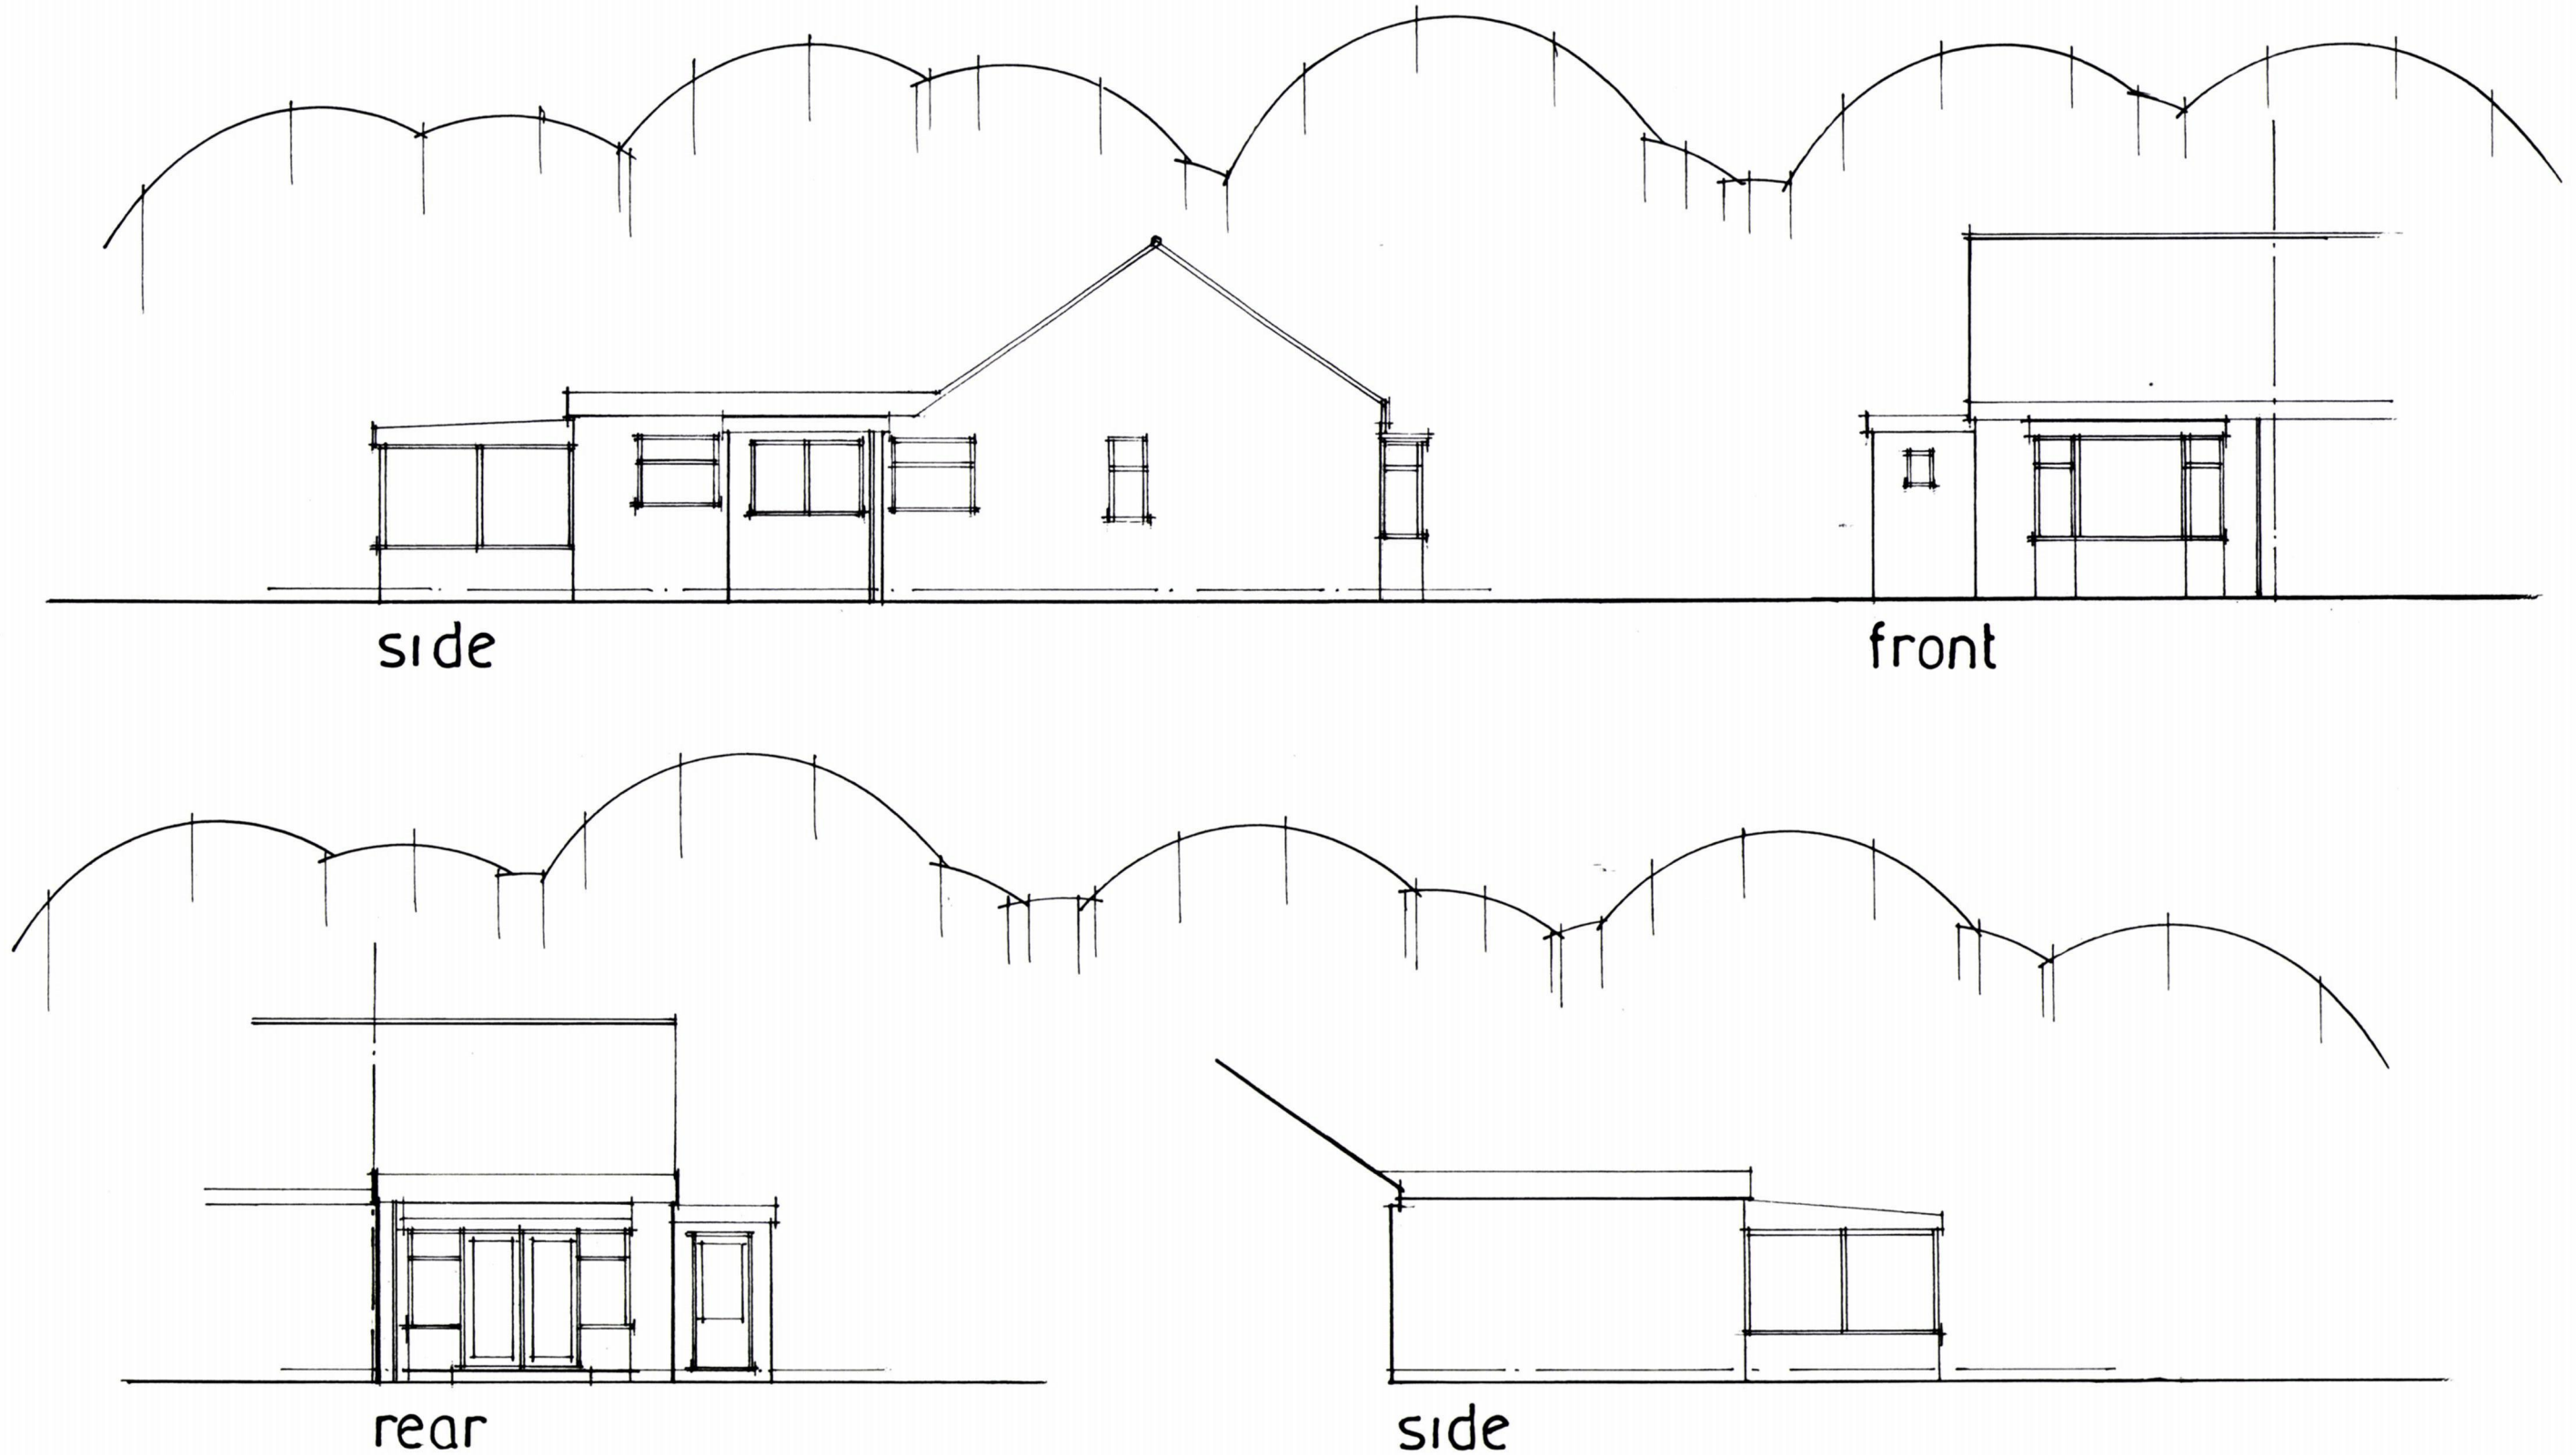

date may 21  
scale 1:100

**EXISTING ELEVATIONS**

PETER J. WALKER  
ISLAND DESIGN  
182 SEAFRONT, HAYLING ISLAND, HANTS  
PO11 9AN

TEL: 02392467571