


PHYSICAL SCALE IN METERS @ 1:100

NOTES:
This drawing has been produced solely for PLANNING/DESIGN.
Do not Scale from this Drawing except for planning purposes.
Any drainage shown is presumed and to be checked on site before commencement of works.
This drawing is the copyright of MF Designs Ltd.

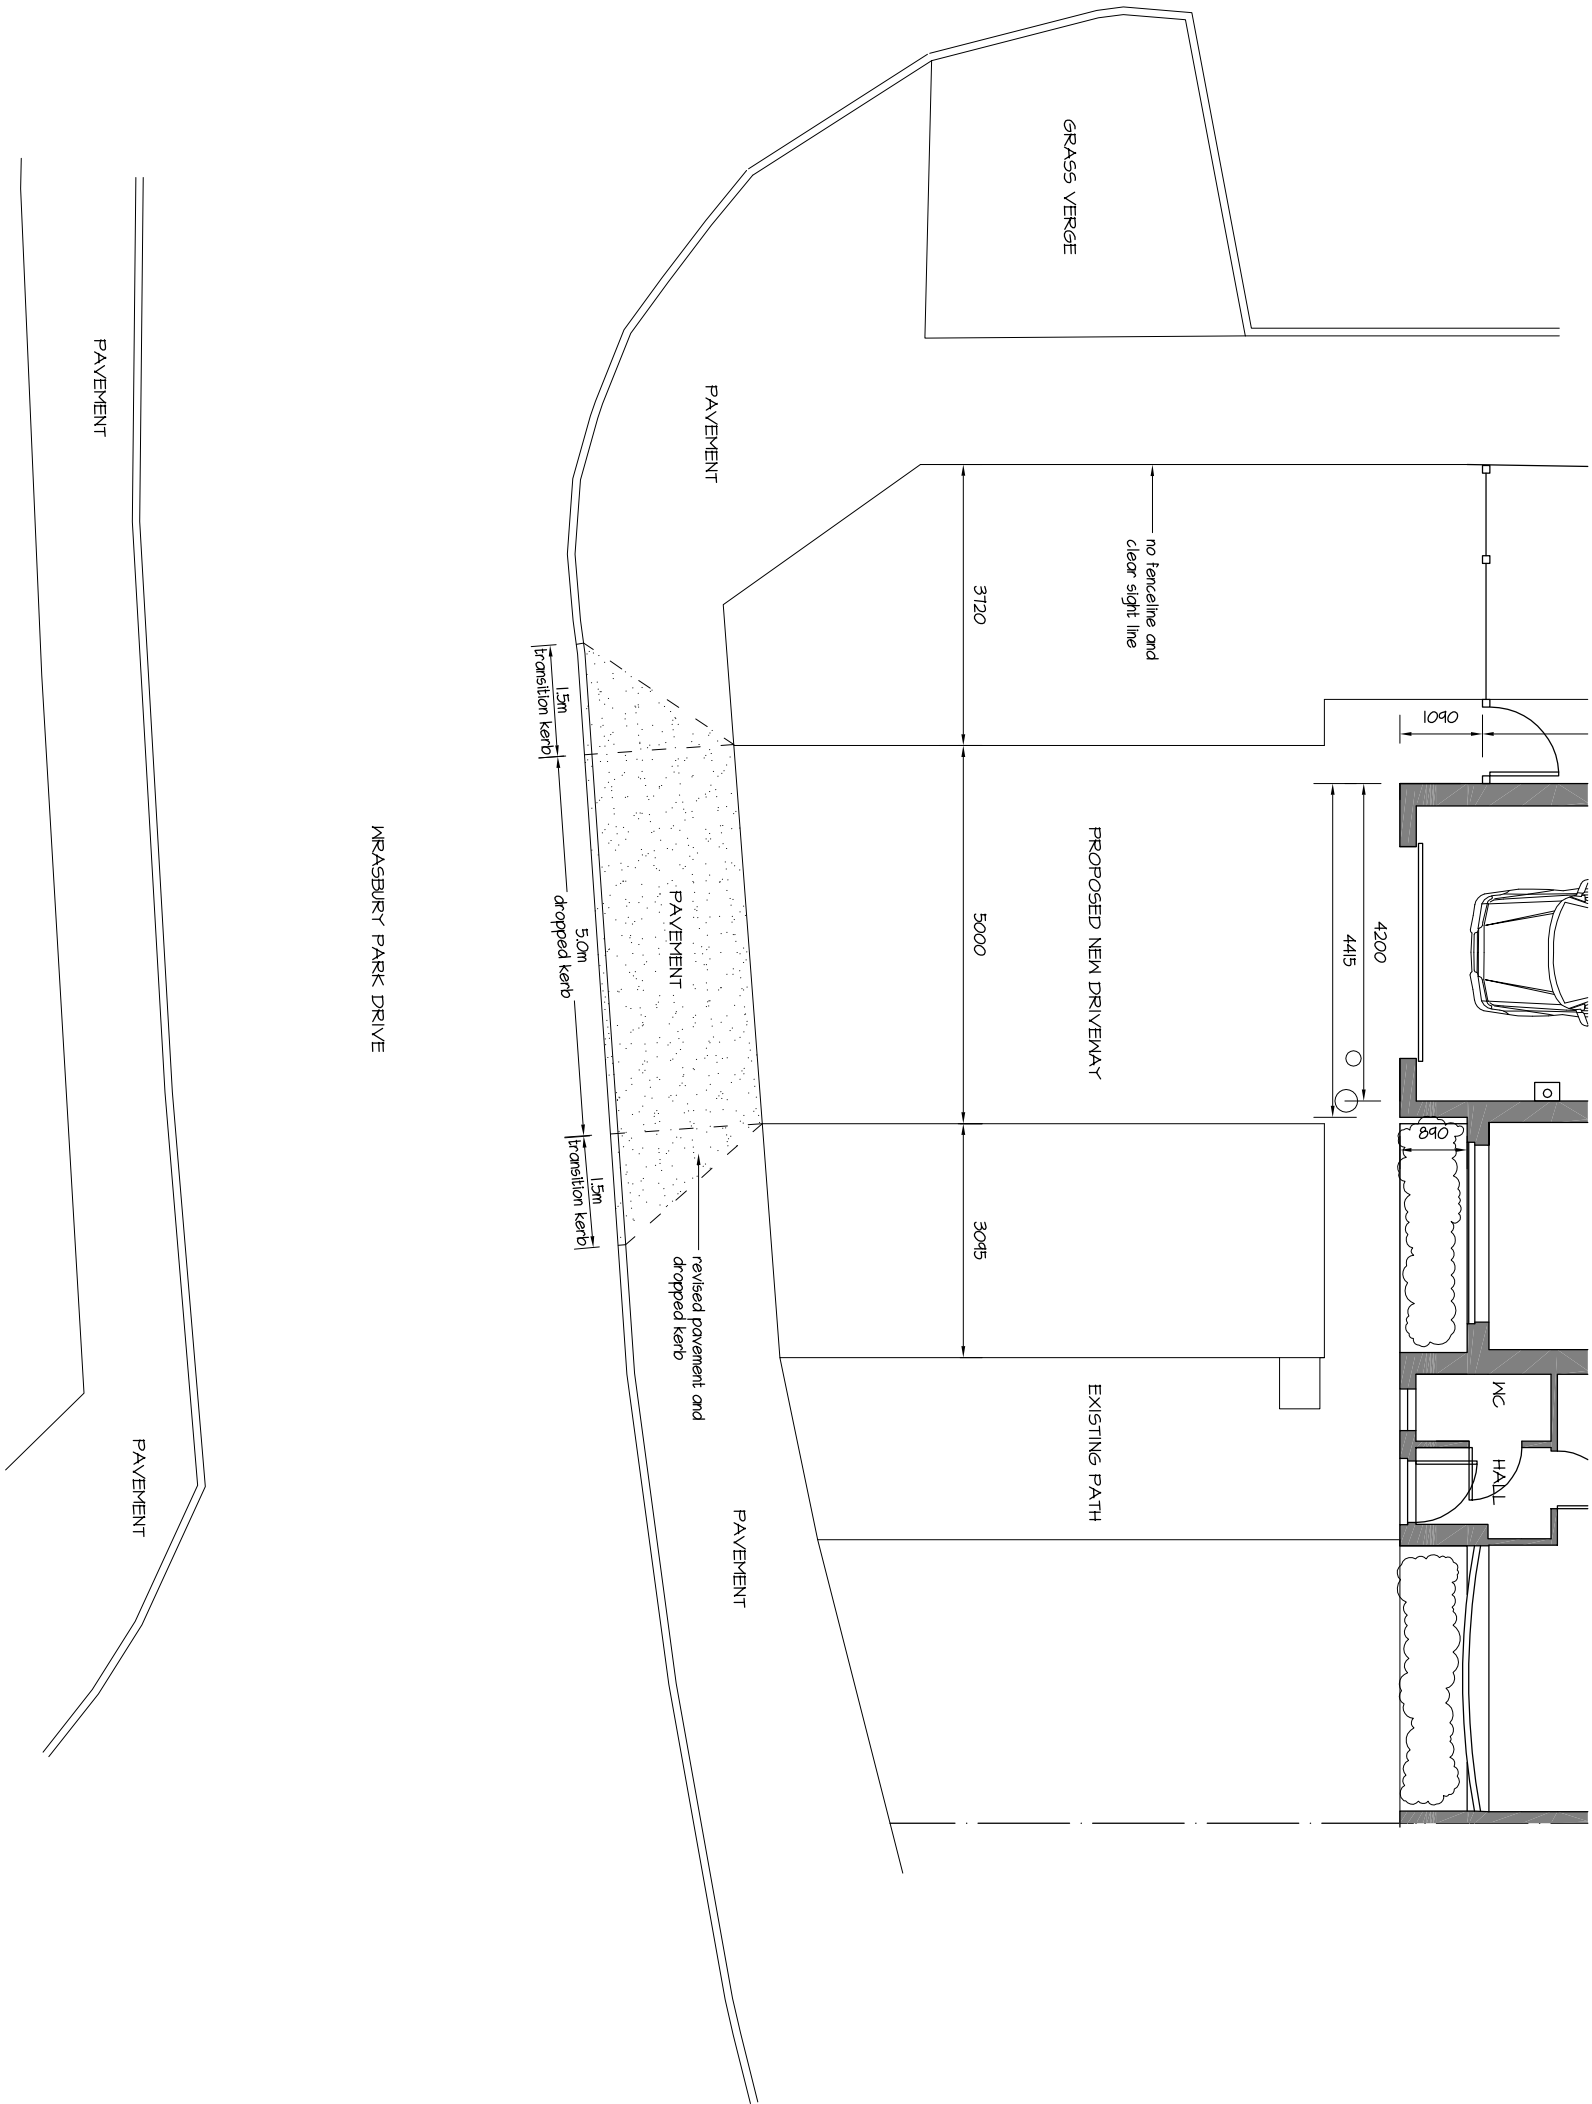

Proposed Drop Kerb

EXTENSION & ALTERATIONS - 29 Wrasbury Park Drive, Emsworth. PO10 7UU

A: 30/03/2021 - reduced proposal size to block plan

mf designs ltd

Chartered Architects



36 Grove Road • Havant • Hampshire • PO9 1AR
Director: Martin Farrer RIBA • Co Registration No.4507379

U/F 02392 470967
e admin@mfdesigns.org.uk

Date: Jan 2021
Scale: 1:100

Job No: 3225
Dwg No: P_04.A