




**PROPOSED SINGLE STOREY REAR ADDITION.
4, HARBOUR ROAD, HAYLING ISLAND, HANTS.
FOR MR & MRS B. SEYMOUR.**

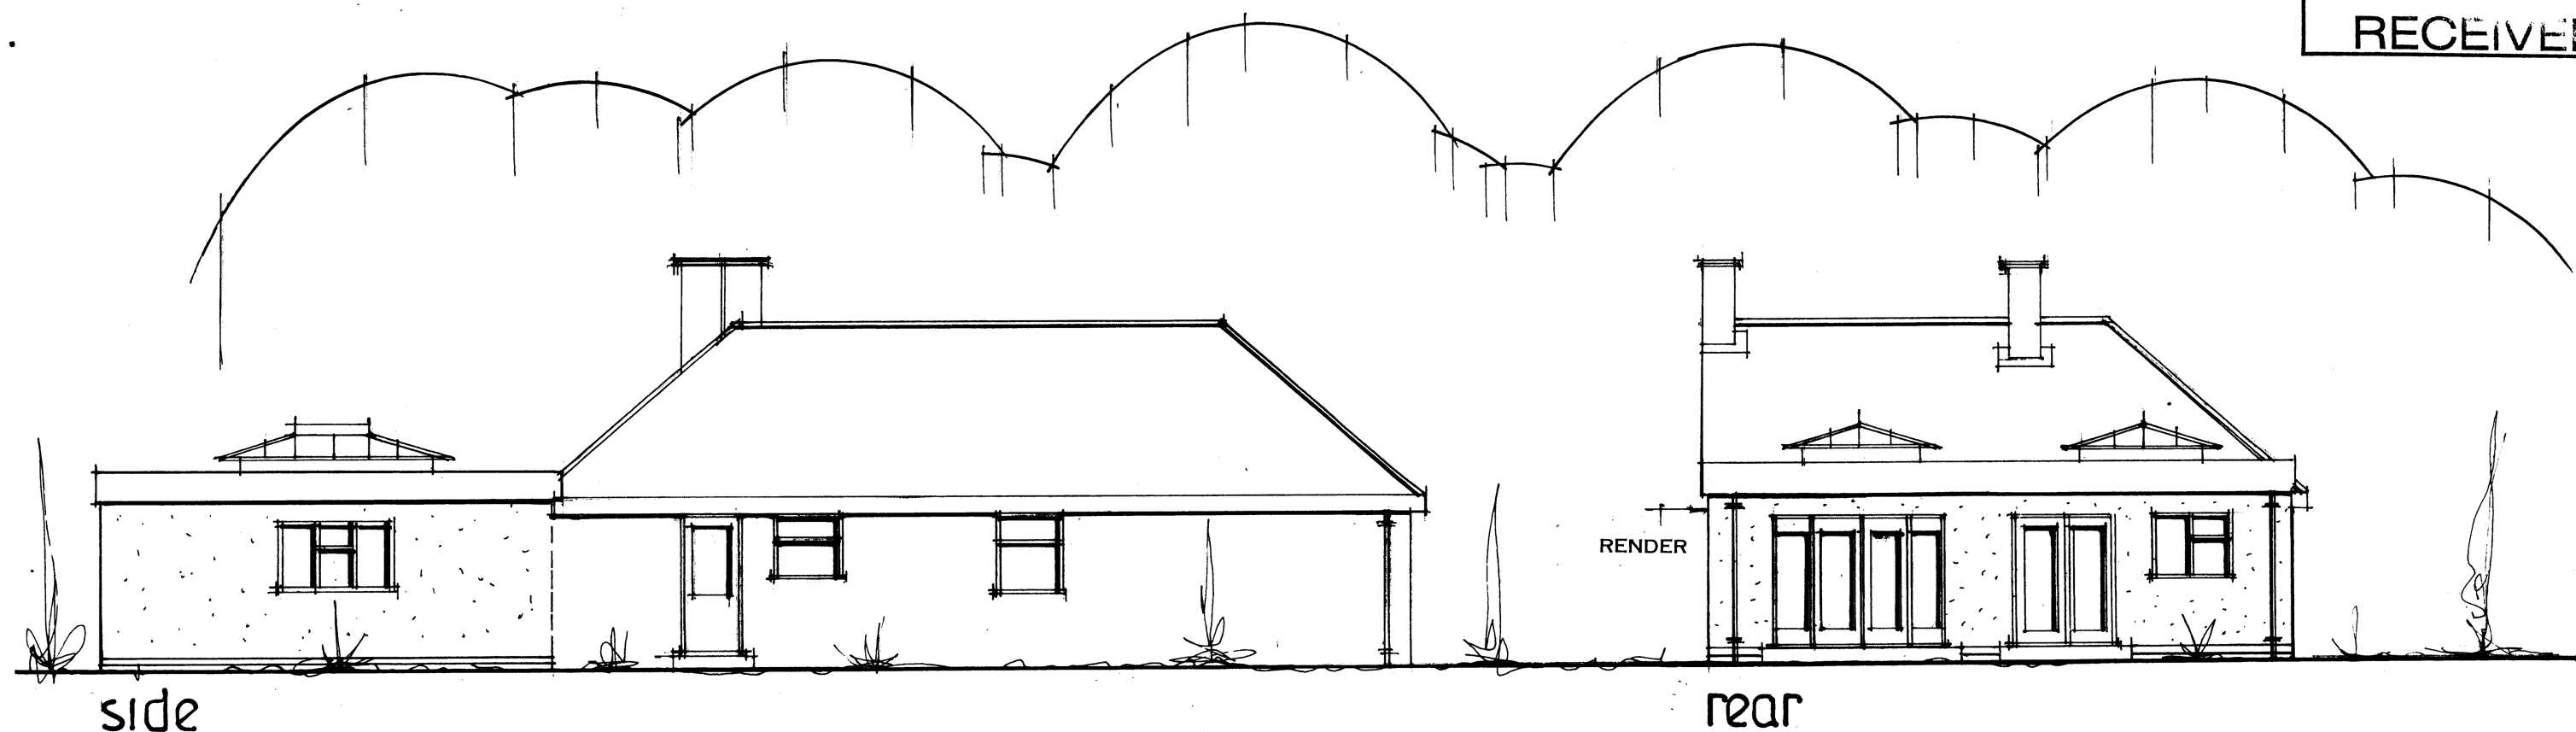

PROPOSED ELEVATIONS

date jan 22
scale 1:100

RENDER ALL REMAINING WALLS OF THE
EXISTING BUNGALOW TO MATCH EXTENSION

PETER J. WALKER
ISLAND DESIGN
182 SEAFRONT, HAYLING ISLAND, HANTS
PO11 9AN
TEL: 02392467571