

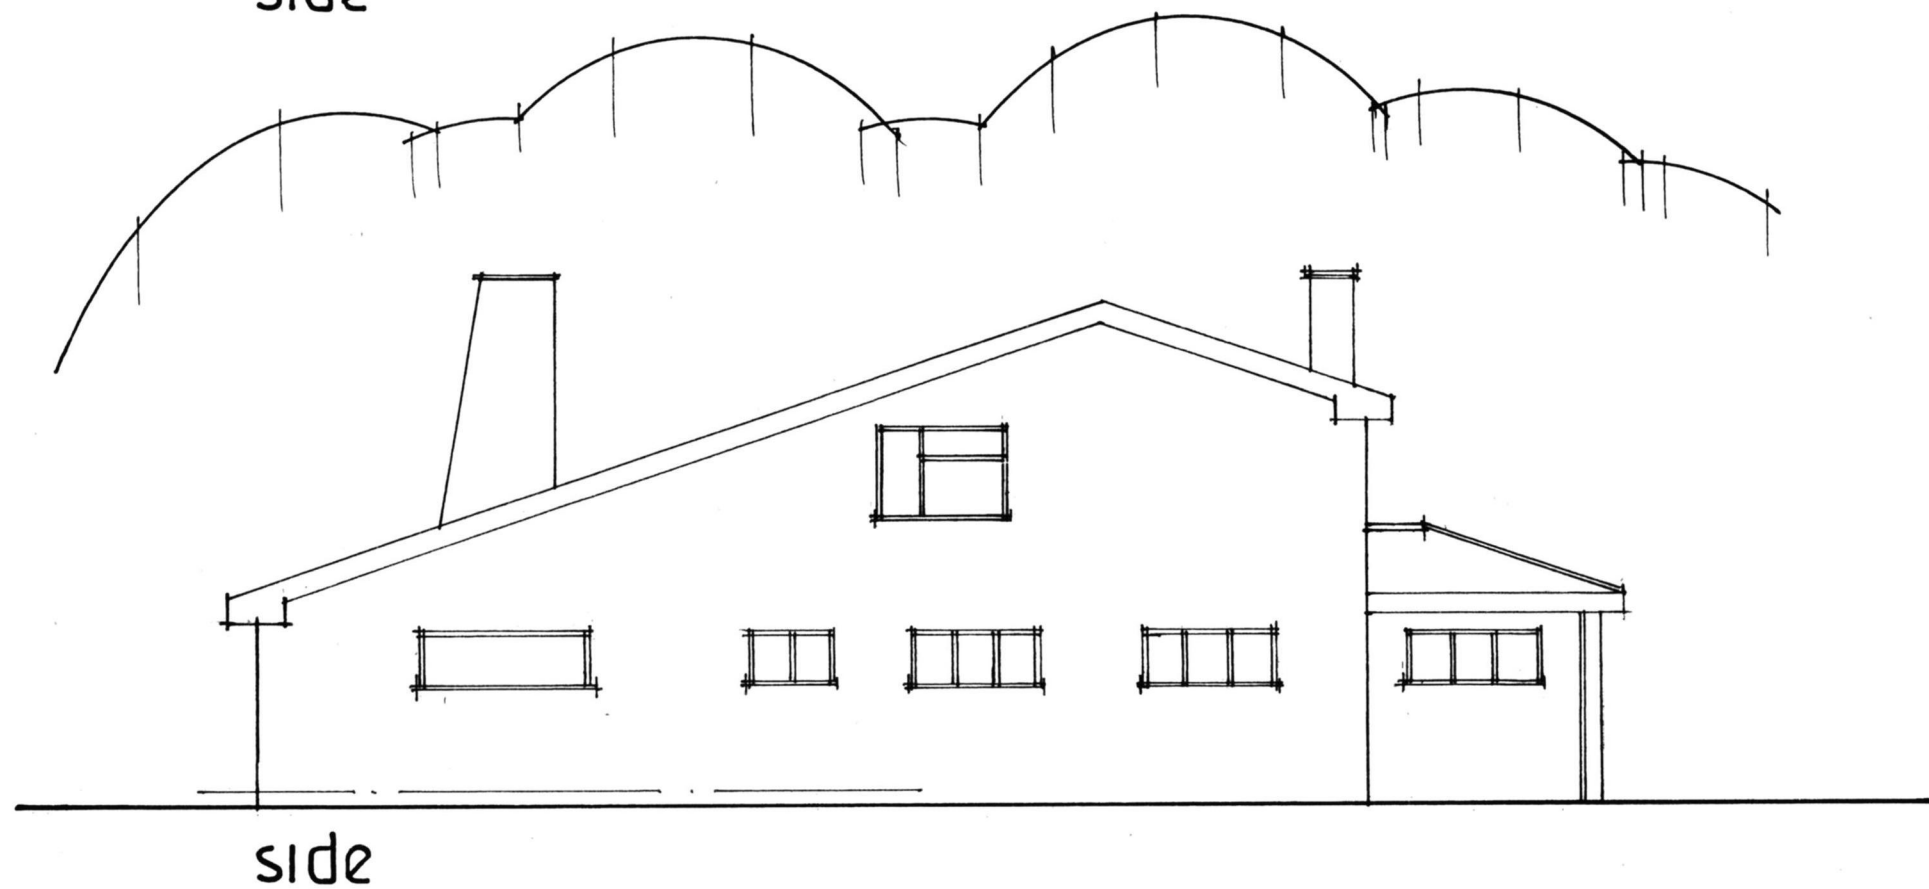


**PROPOSED TWO STOREY REAR ADDITION.  
13, MENGHAM AVENUE, HAYLING IS, HANTS.  
FOR MR & MRS V. FOSTER.**

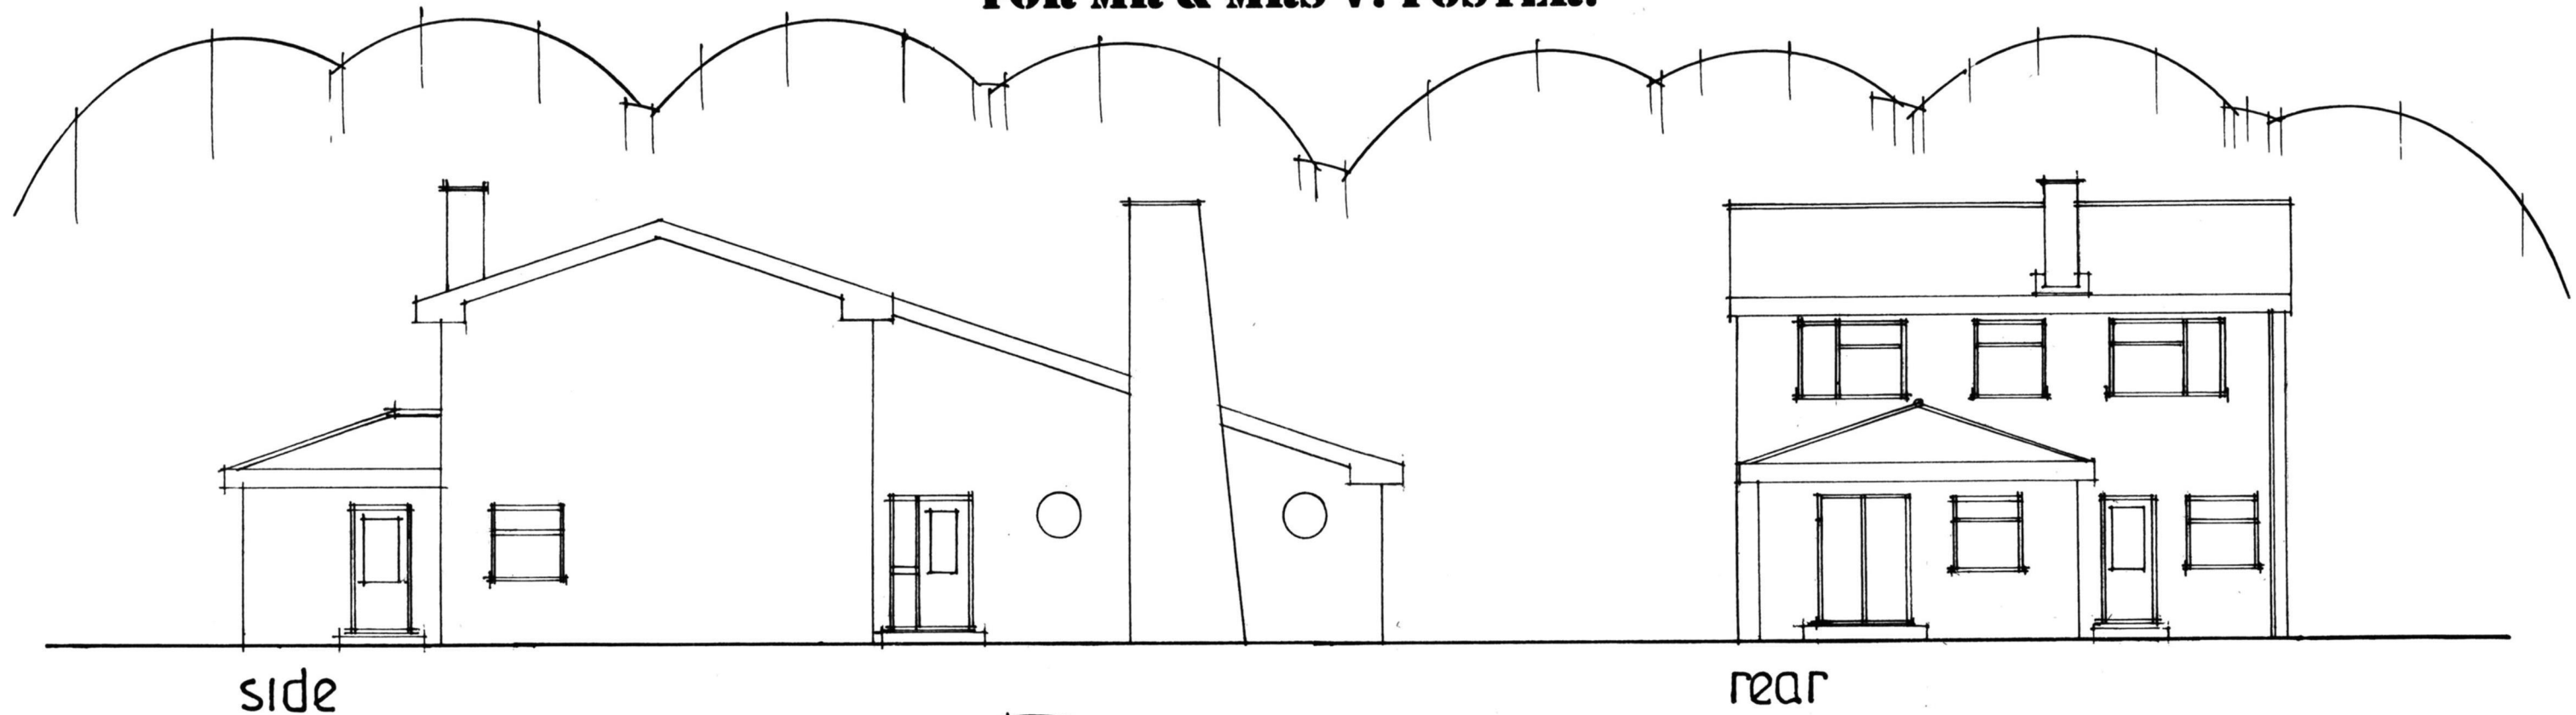

**EXISTING ELEVATIONS**

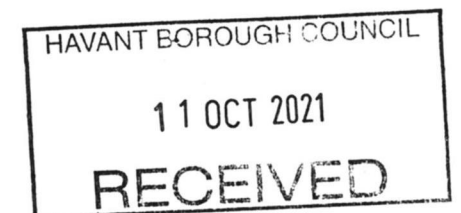

date oct 21  
scale 1:100

PETER J. WALKER  
ISLAND DESIGN  
182 SEAFRONT, HAYLING ISLAND, HANTS  
PO11 9AN  
TEL: 02392467571