


Produced 21 Apr 2021 from the Ordnance Survey MasterMap (Topography) Database and incorporating surveyed revision available at this date.

The representation of a road, track or path is no evidence of a right of way. The representation of features as lines is no evidence of a property boundary.


Supplied by: **Latitude Mapping Ltd**
Licence: © Crown Copyright and database rights 2021 OS 100038864
Reference: 011468094
Centre coordinates: 470342 99470

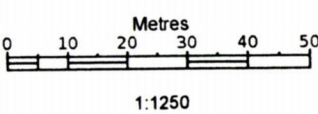

40, St Catherine's Rd, Hayling Island
PO11 0HF


SITE/LOCATION PLAN

**PROPOSED SINGLE STOREY FRONT ADDITION.
40, ST. CATHERINES ROAD, HAYLING IS, HANTS.
FOR MR & MRS A. SWAIN.**

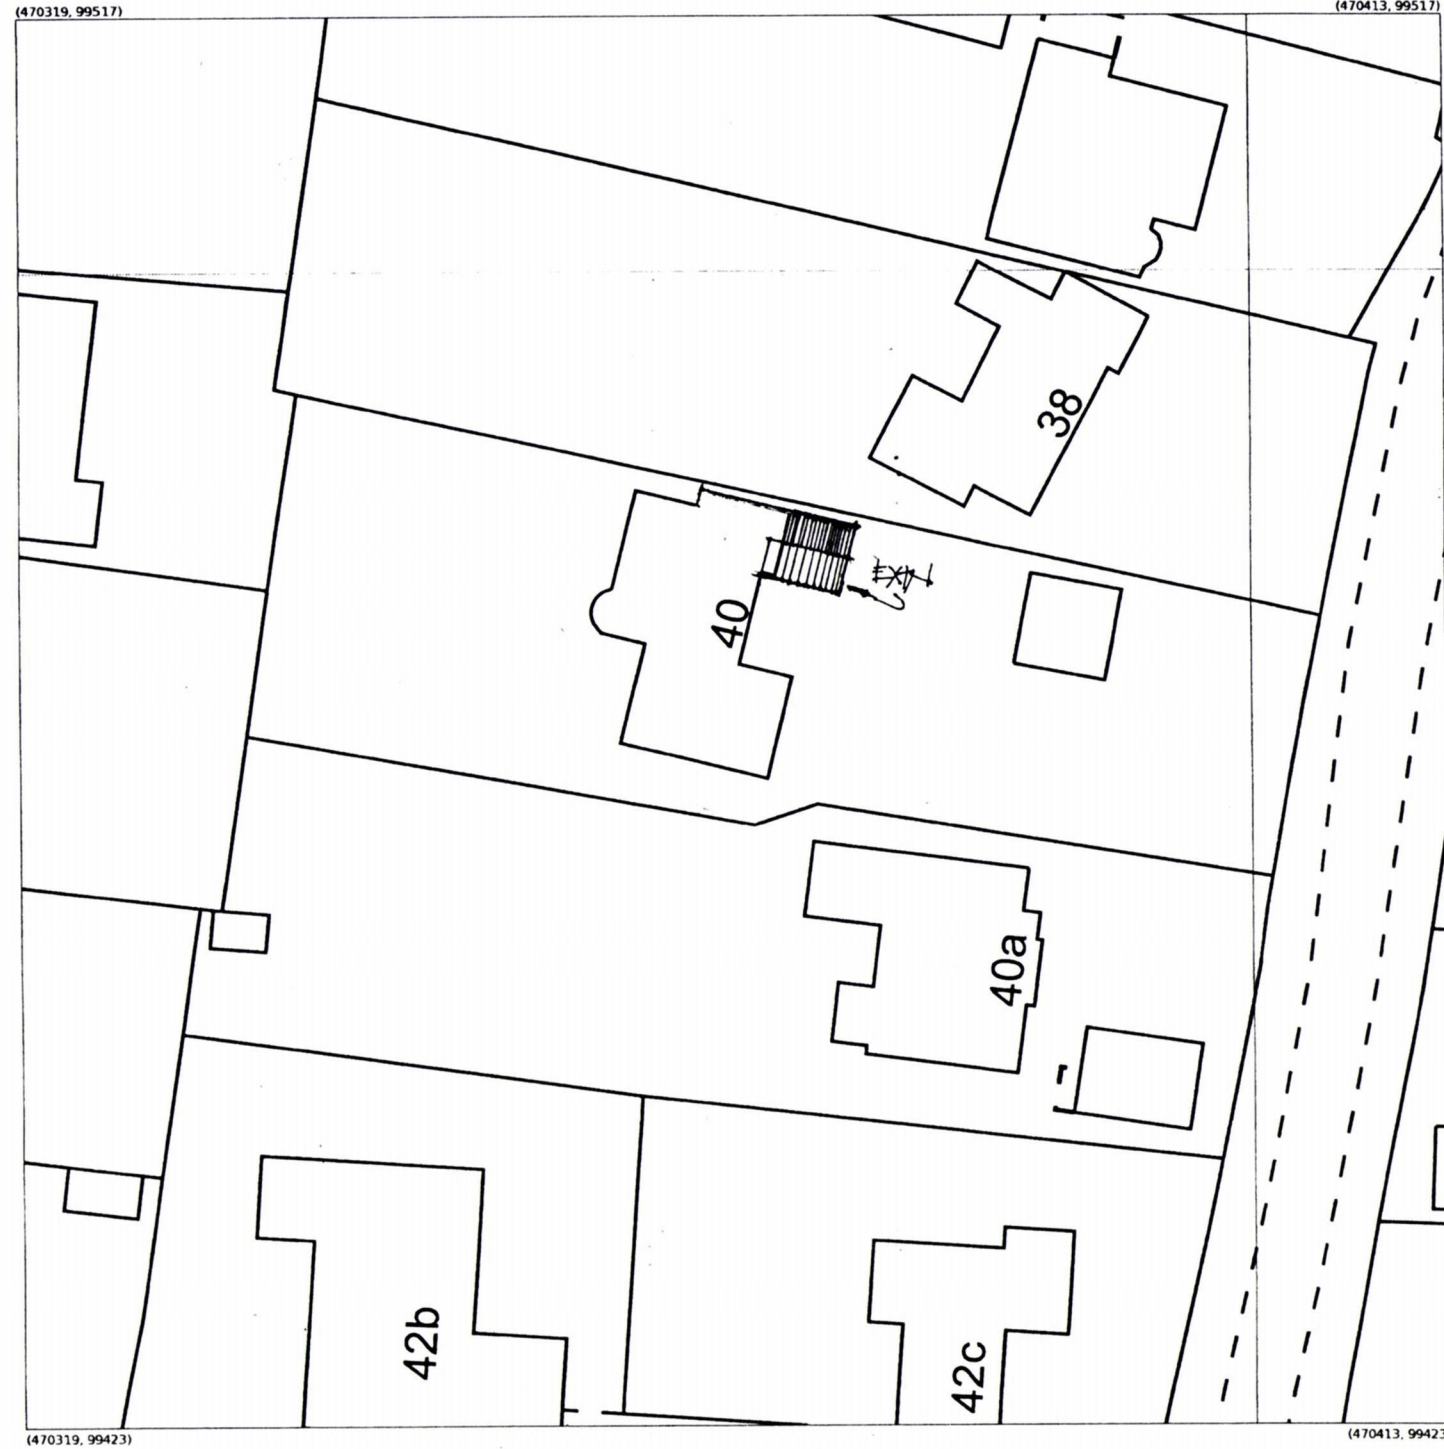

Produced 21 Apr 2021 from the Ordnance Survey MasterMap (Topography) Database and incorporating surveyed revision available at this date.

The representation of a road, track or path is no evidence of a right of way. The representation of features as lines is no evidence of a property boundary.

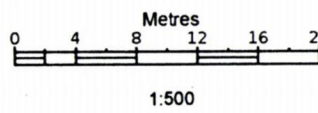

40, St Catherine's Rd, Hayling Island
PO11 0HF

Supplied by: **Latitude Mapping Ltd**
Licence: © Crown Copyright and database rights 2021 OS 100038864
Reference: 011468093
Centre coordinates: 470366 99470

HAVANT BOROUGH COUNCIL
26 APR 2021