



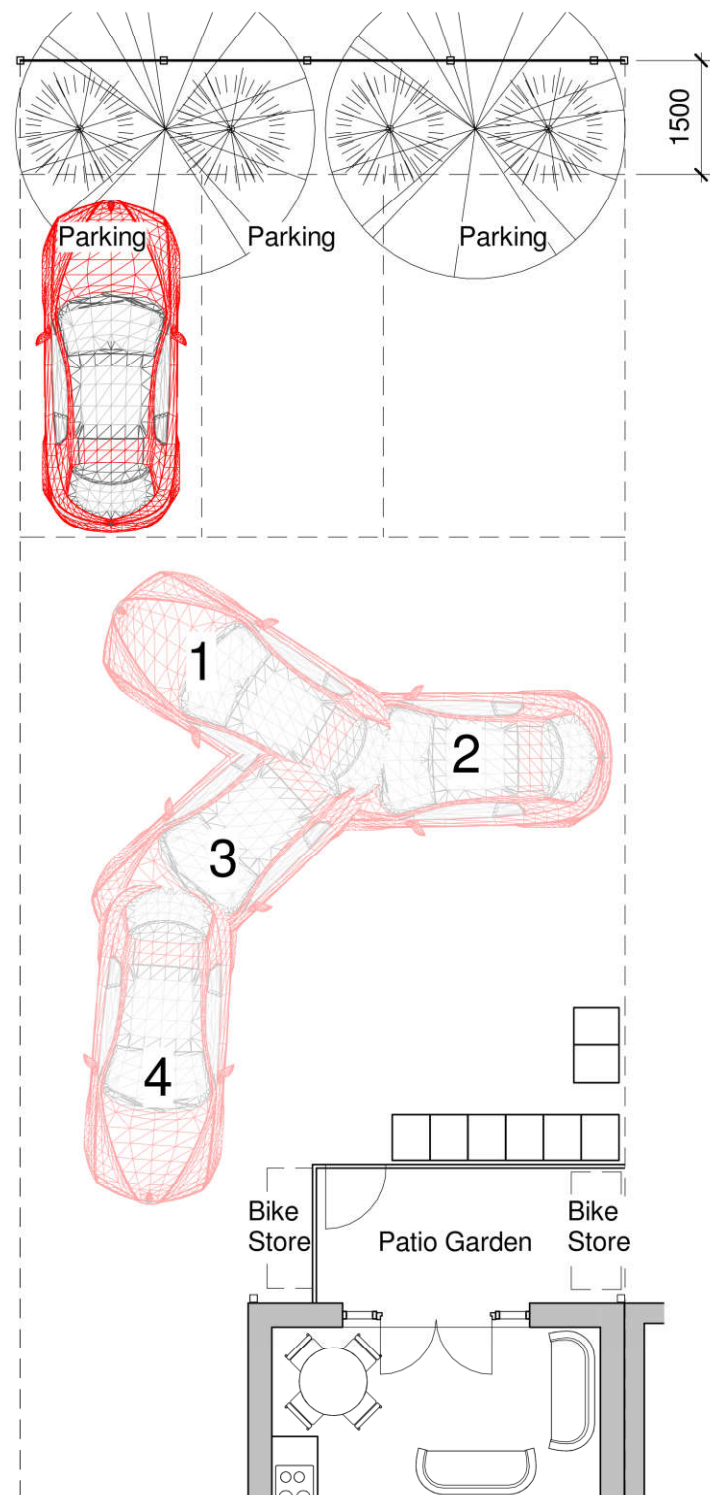


Parking Space 1

1 : 100

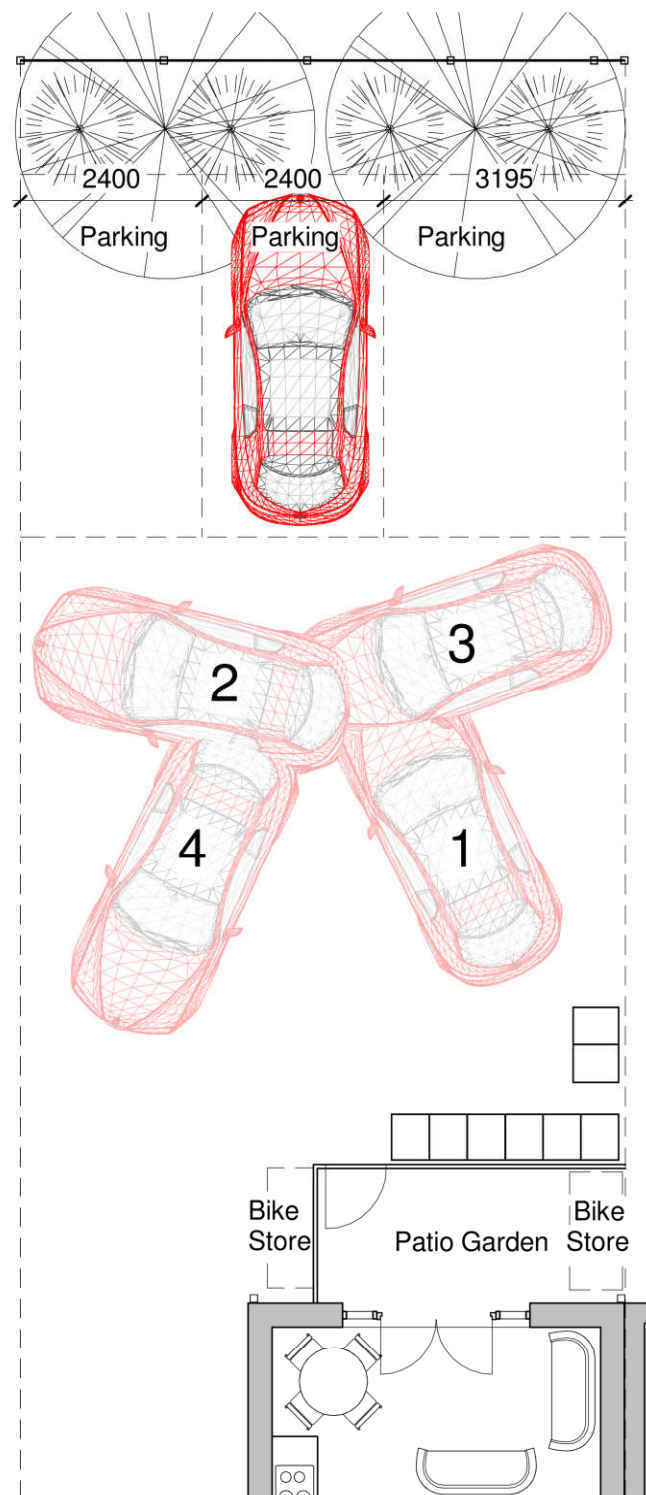



Parking Space 2

1 : 100

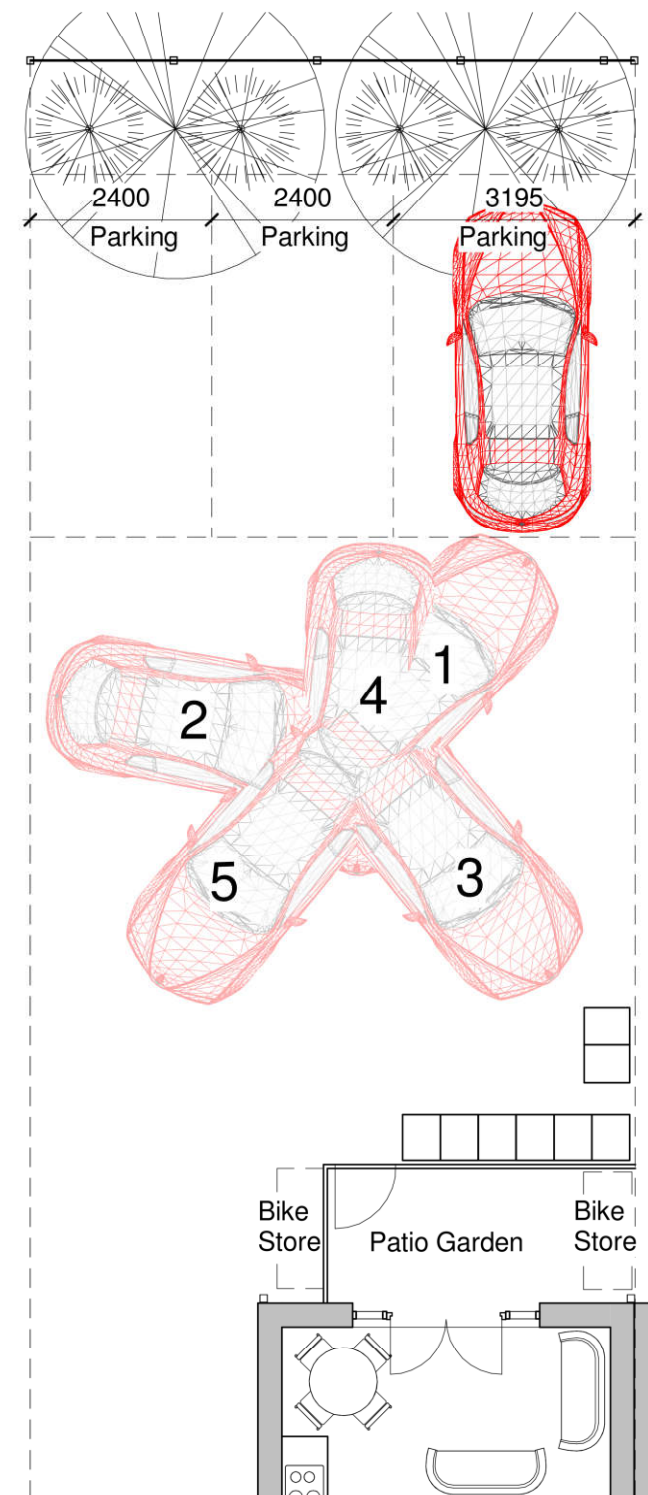

Parking Space 3

1 : 100

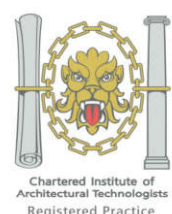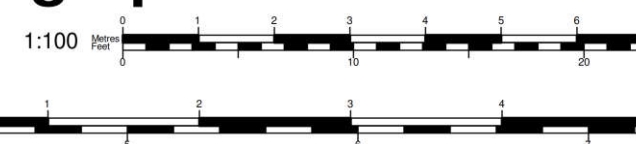

Tel: 0800 6127 664
www.yourhomeplans.co.uk

Your Home Plans



These drawings are for approval purposes. Materials and products should not be ordered based on scaling from drawings as errors may occur along existing building lines. All measurements and supporting elements are to be checked on site. Refer to Your Home Plans if any discrepancies are found.

Mr Passingham
85 & 85A London Road
Cowplain
Waterlooville
Hampshire
PO8 8XB

Parking

Project number	85LON-21
Date	15th March 2021
Drawn by	JG
Checked by	Checker

A108

Scale 1 : 100