


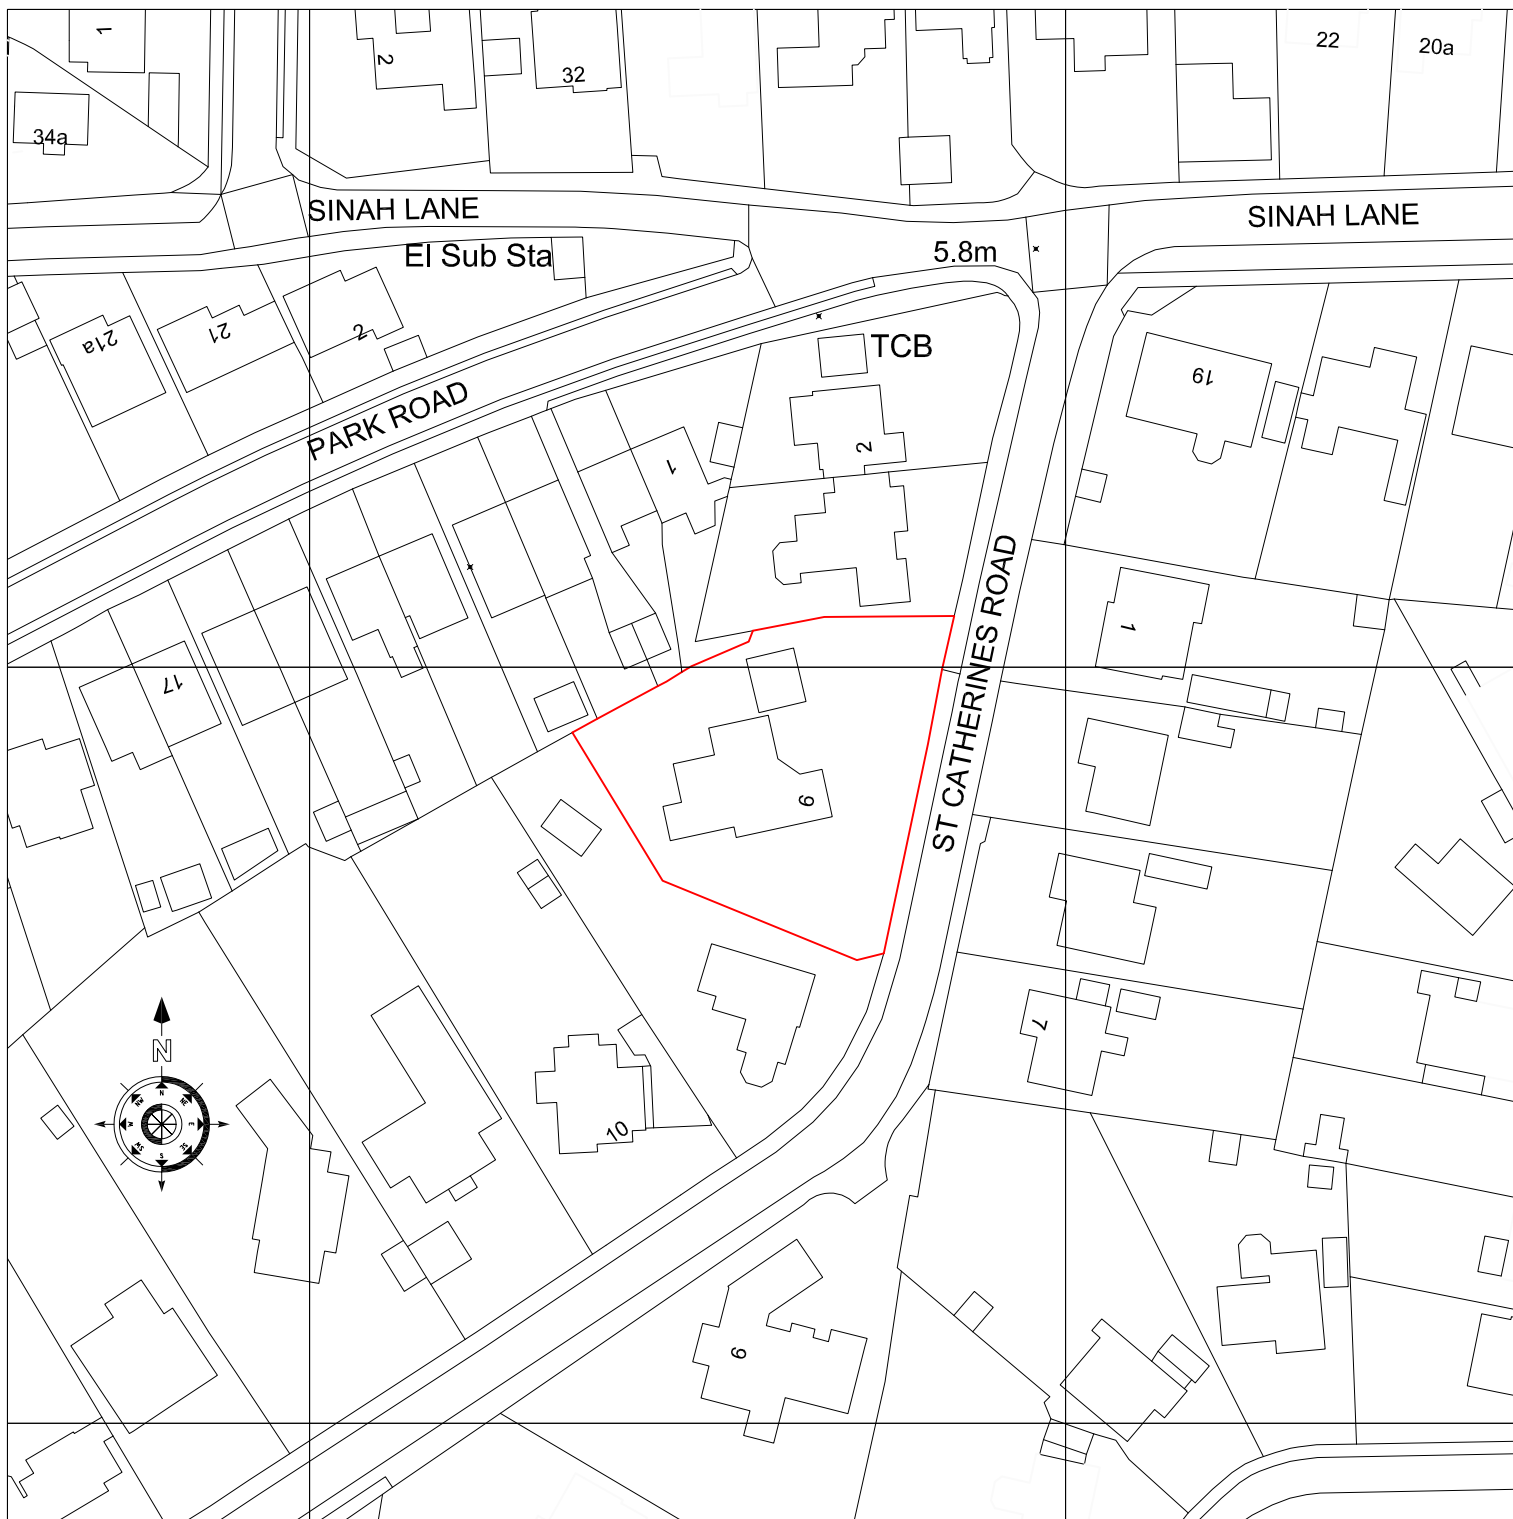

GSAL2345 - 01 Location Plan

Proposed Conversion of the Existing Double Garage into a Single Dwelling and the Provision of a Single Garage at 6 St Catherines Road, Halying Island PO11 0HE

Scale 1:1000 @ A4

Jan. 2021

PLANNING