



PHYSICAL SCALE IN METERS @ 1:100

NOTES:  
This drawing has been produced solely for PLANNING/DESIGN.  
Do not Scale from this Drawing except for planning purposes.  
Any drainage shown is presumed and to be checked on site  
before commencement of works.  
This drawing is the copyright of MF Designs Ltd.

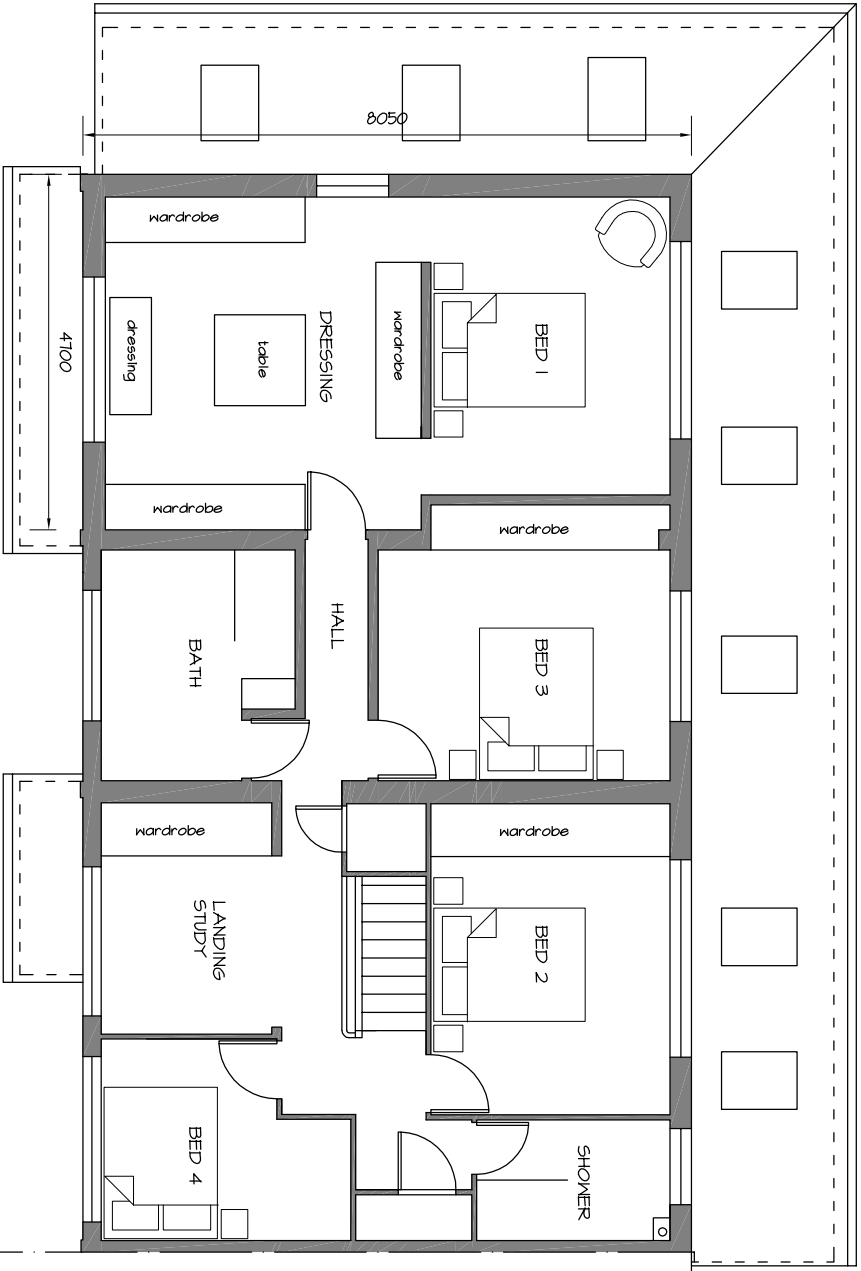

Proposed First

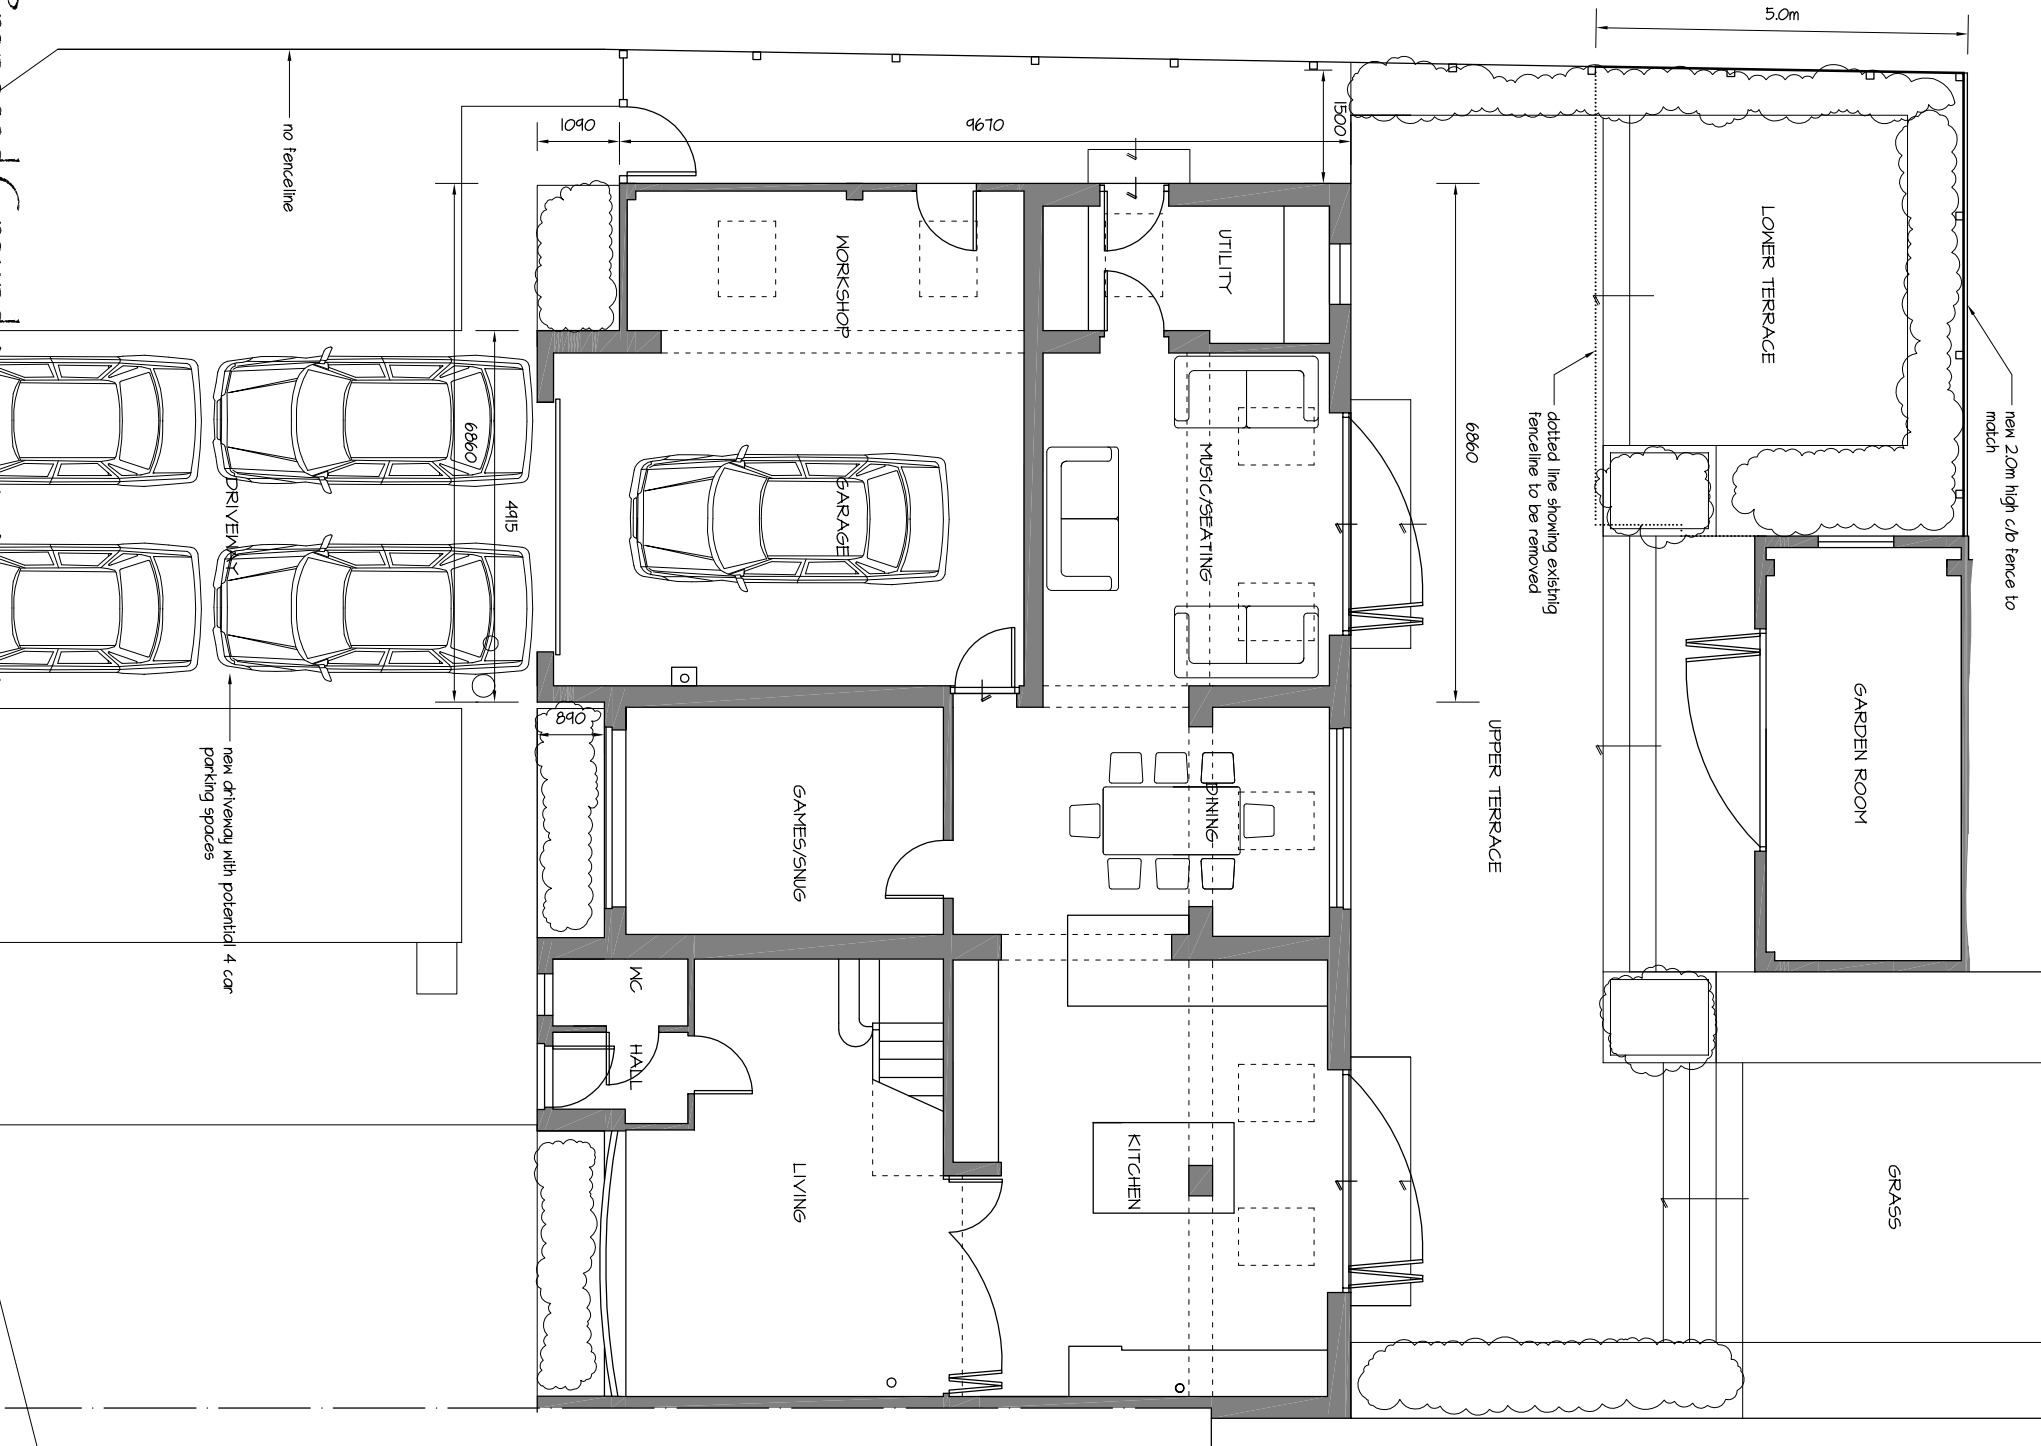

**mf designs ltd**

Chartered Architects



36 Grove Road • Havant • Hampshire • PO9 1AR  
Director: Martin Farrer RIBA • Co Registration No.4507379

U/f 02392 470967  
e admin@mfdesigns.org.uk

Date: Jan 2021  
Scale: 1:100

Job No: 3225  
Dwg No: P\_01

EXTENSION & ALTERATIONS - 29 Wrasbury Park Drive, Emsworth. PO10 7UU