

**PROPOSED FIRST FLOOR SIDE ADDITION.
6, WYBORN CLOSE, HAYLING ISLAND, HANTS.
FOR MR & MRS N. WILSON.**


.NOTE CHECK ALL MEASUREMENTS ON SITE PRIOR TO
THE COMMENCEMENT OF WORK.

WALLS TO BE FULLY BONDED TO THE EXISTING CAVITIES
AND DAMPPROOF COURSES TO BE MAINTAINED
CONTINUOUS CLOSE ALL REVEALS WITH INSULATED
CAVITY CLOSERS.

PROPOSED FIRST FLOOR

HAVANT BOROUGH
COUNCIL
26 AUG 2021
RECEIVED

NEW SINGLE STACK PLUMBING TO BS 5572 USE 75MM
DEEP SEAL TRAPS, SVP TO TERMINATE A MINIMUM OF
900MM ABOVE THE NEAREST OPENING WINDOW
PROVIDE A RODDING ACCESS POINT AT THE BASE OF
THE STACK AND AT ALL CHANGES IN DIRECTION

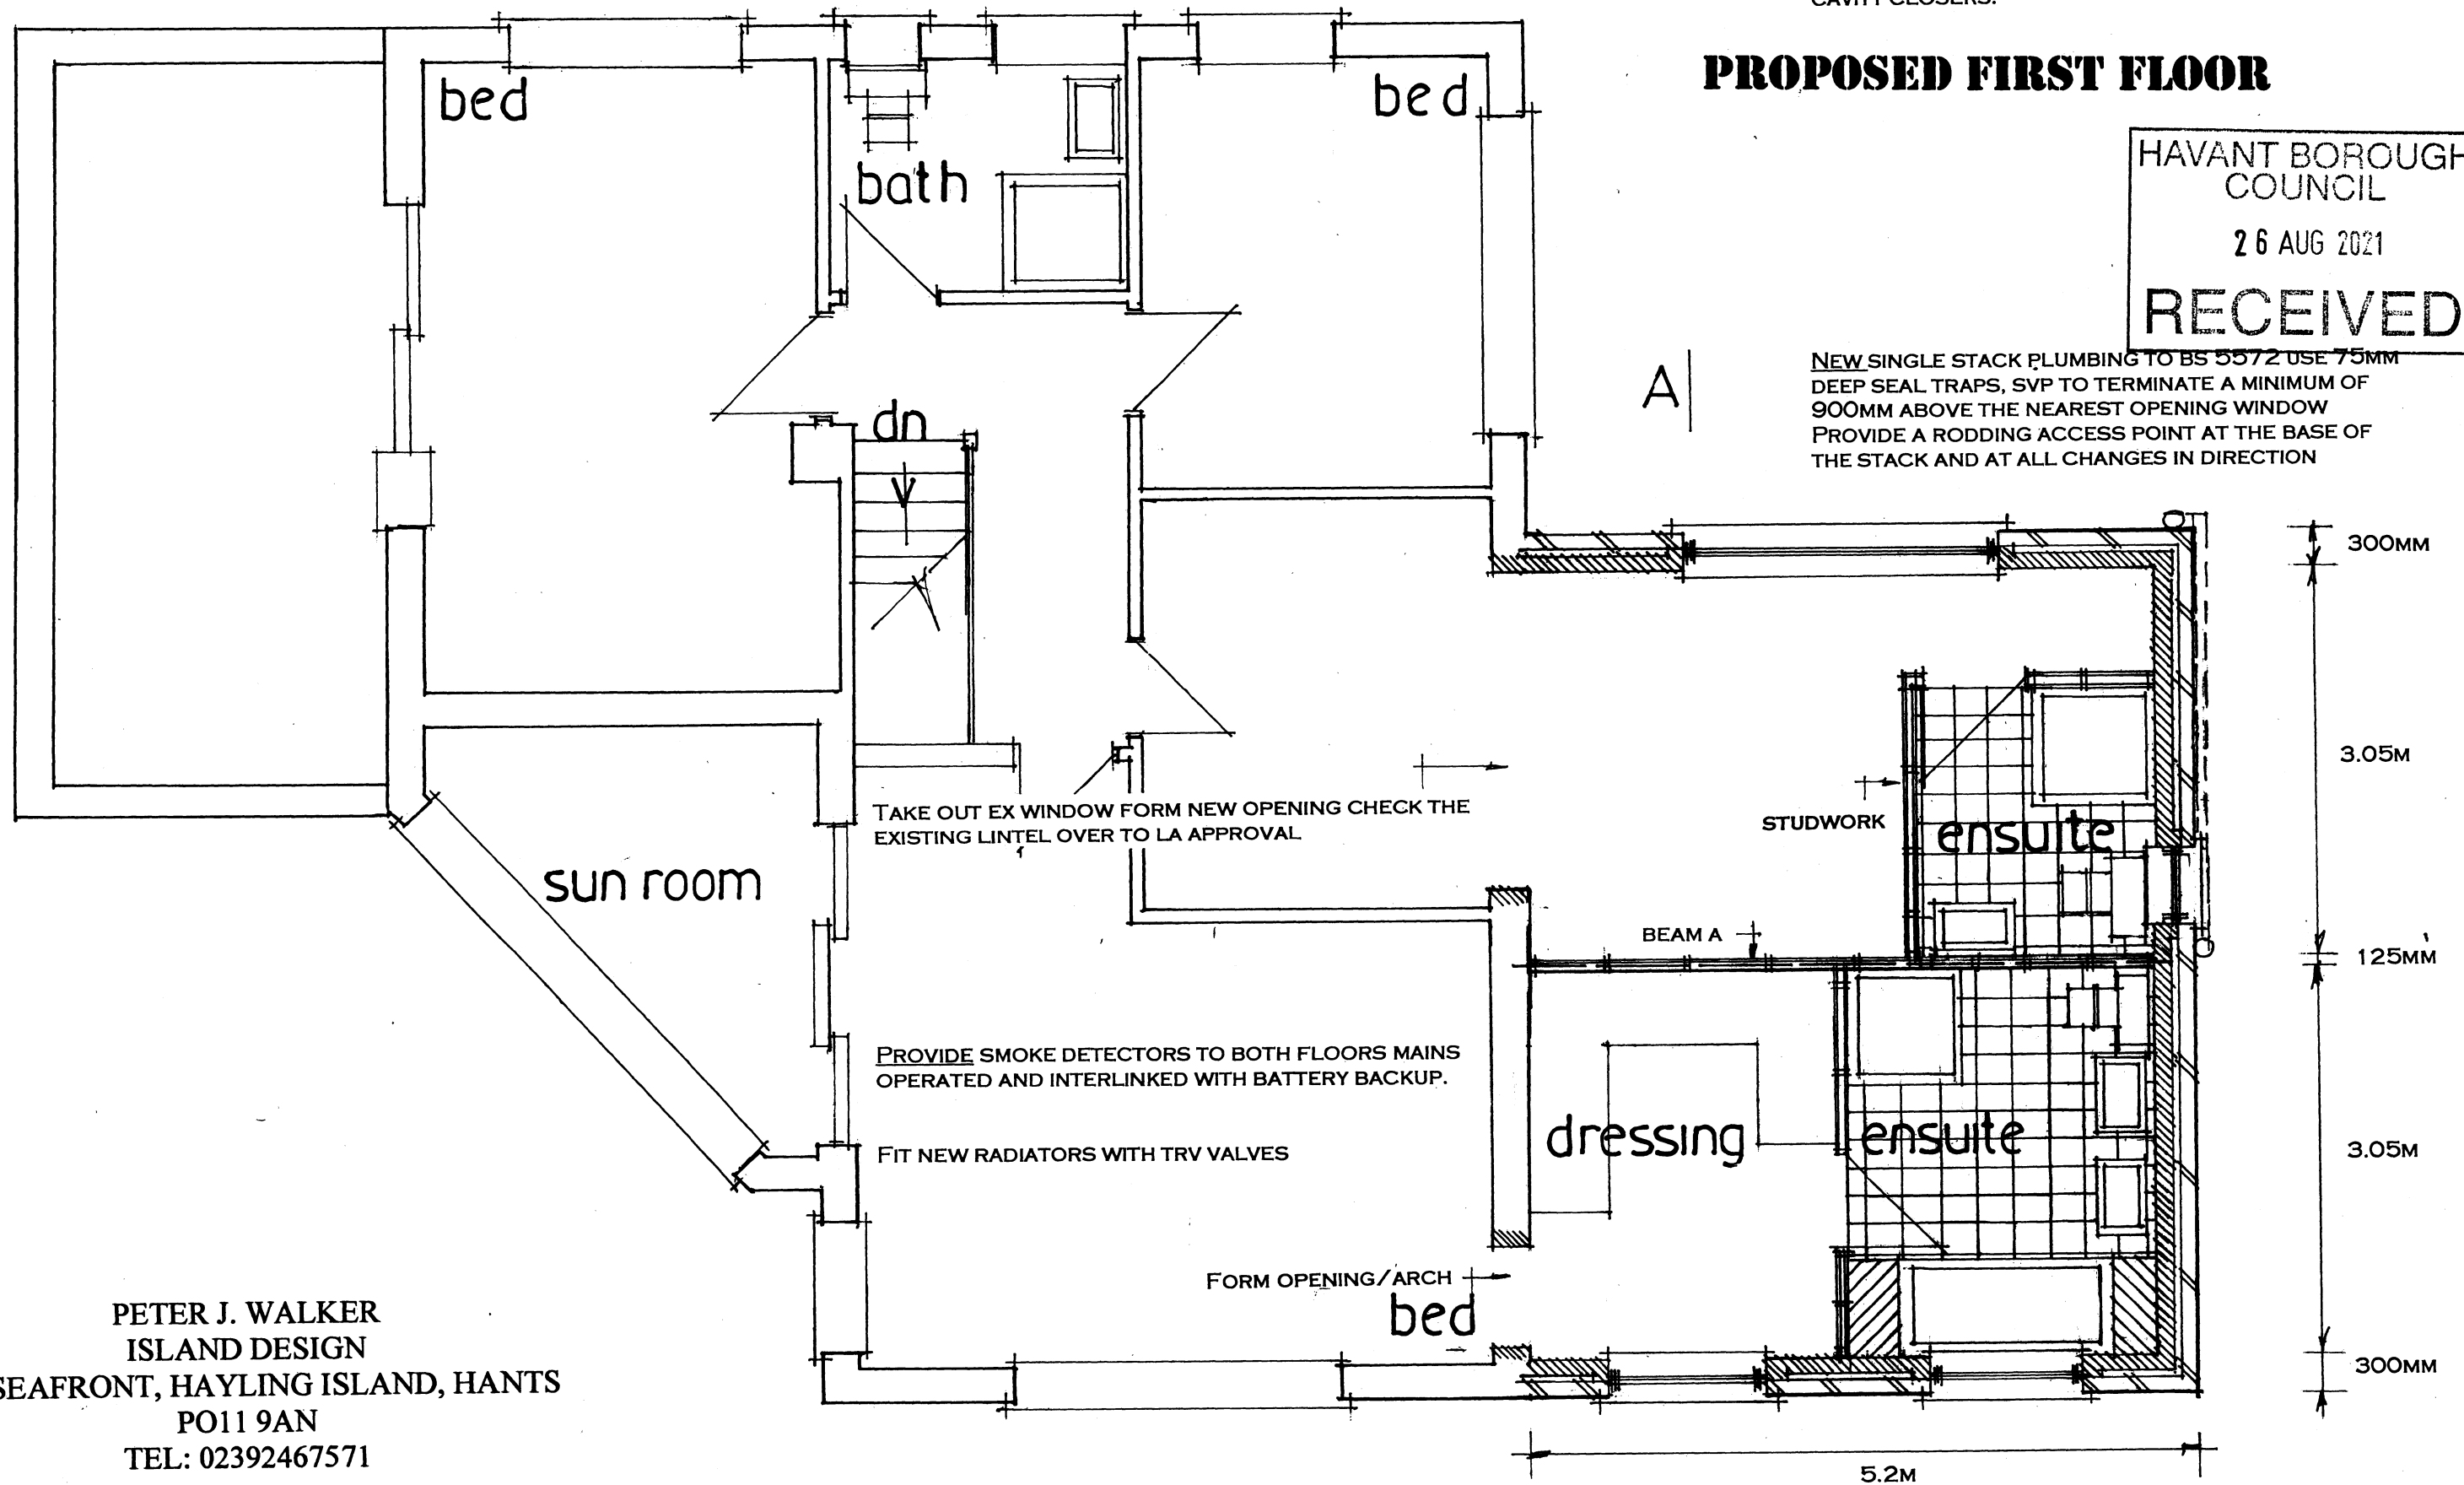

PETER J. WALKER
ISLAND DESIGN
182 SEAFRONT, HAYLING ISLAND, HANTS
PO11 9AN
TEL: 02392467571

date aug 21
scale 1:50

PLANNING ONLY DRAWING

A