




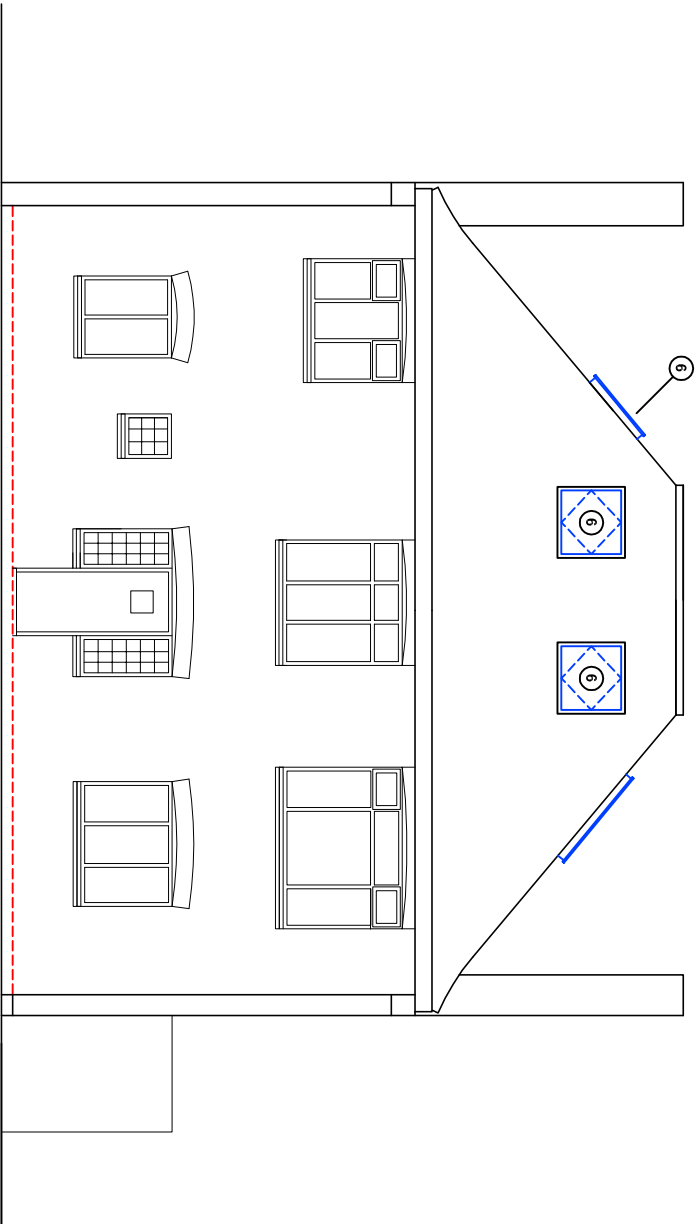


North (front) elevation

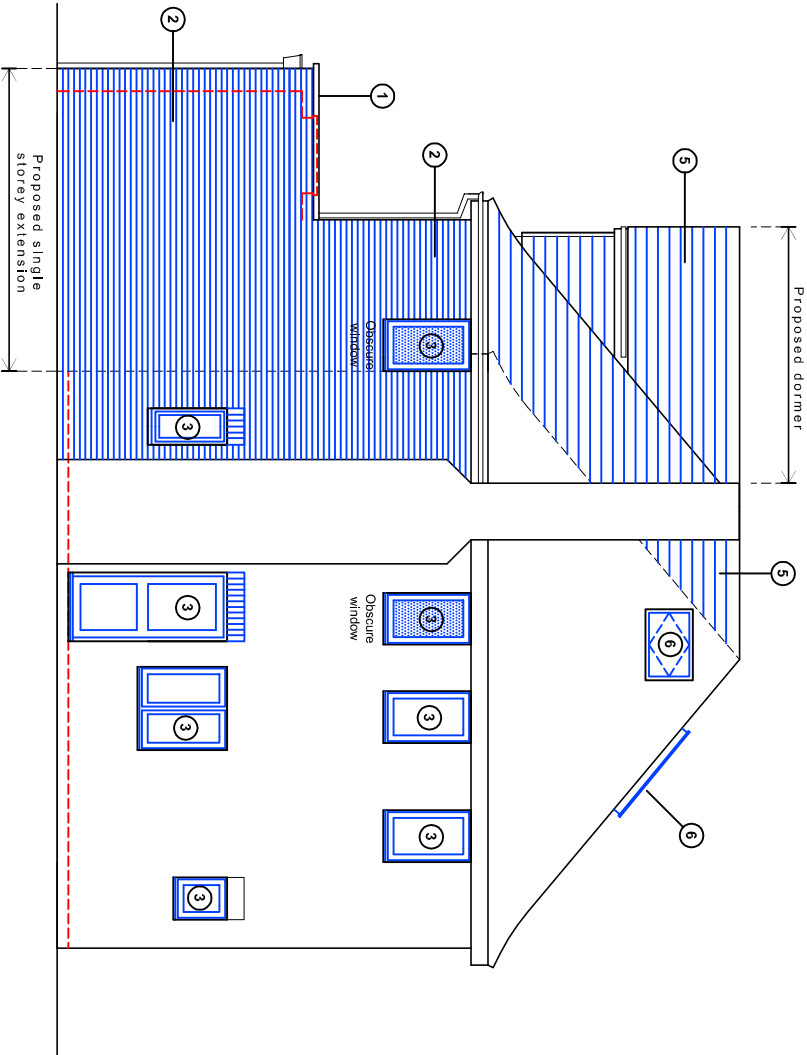

East (side) elevation

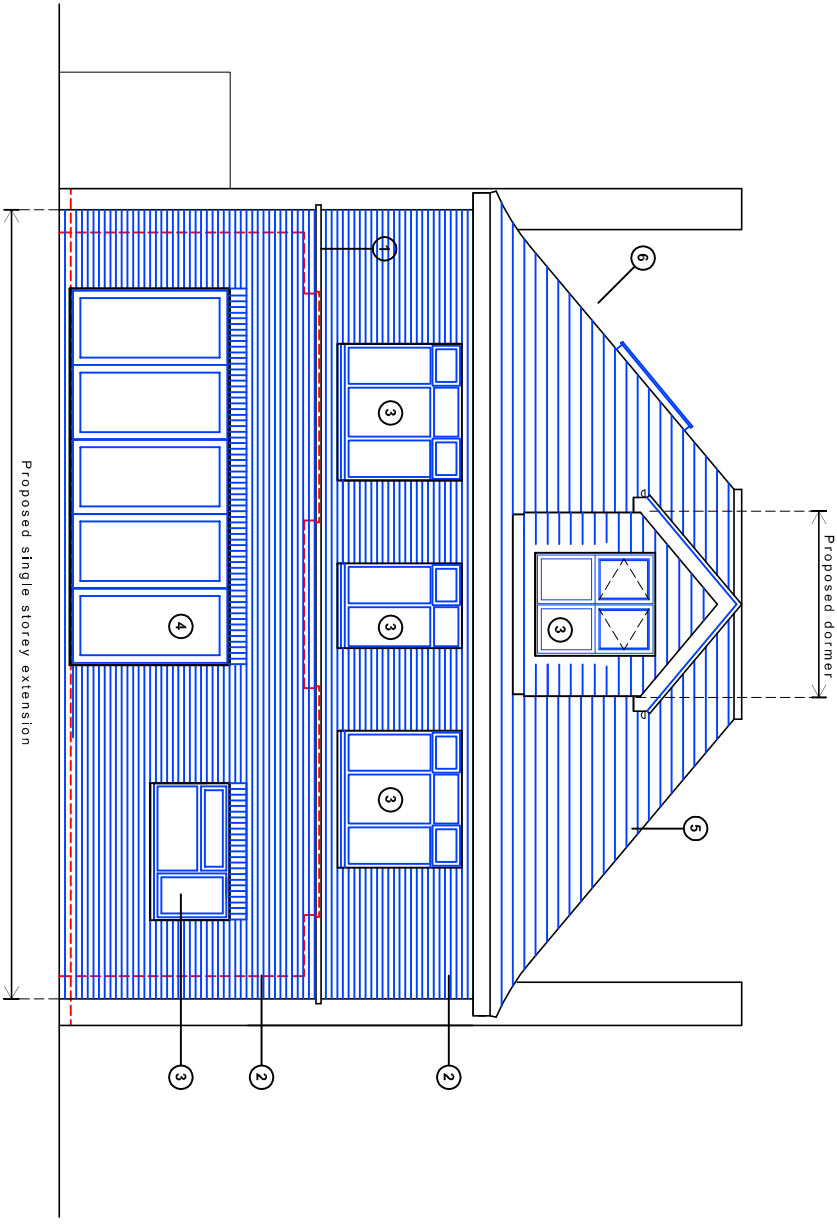

South (rear) elevation

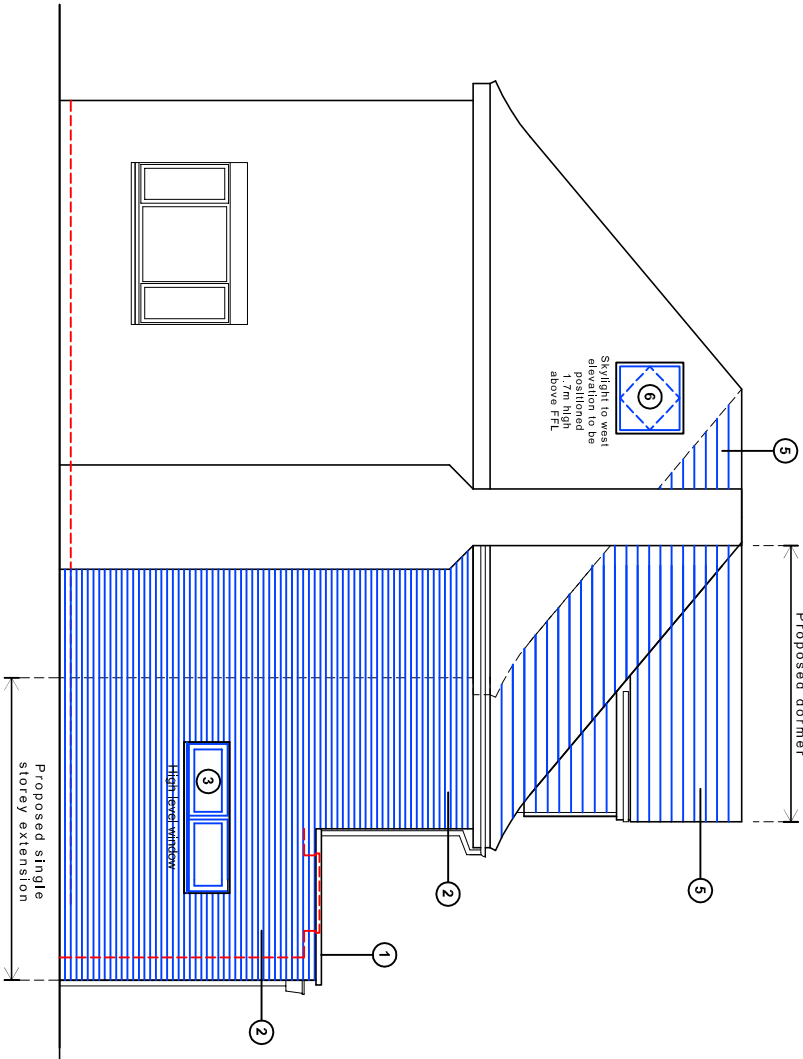


West (side) elevation

Proposed materials:

- 1 Single ply flat roof with parapet detail
- 2 Bricks to match existing
- 3 UPVC doors & windows to match existing
- 4 Aluminum roof lantern & bi-folds doors
- 5 Roof tiles to match existing
- 6 Sky lights (Velux or similar product)

Proposed elevations scale 1:100

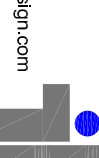

For MR & MRS OTTEN		Title PROPOSED ELEVATIONS		Office Tel: 01243 933732	
Project PROPOSED EXTENSION AT 51 BACON LANE, HAYLING ISLAND, PO11 0DW		Date AUGUST 2020		Email: admin@jb-architecturedesign.com	
Drawn JB		Scale 1:100 @ A3		Web: www.jb-architecturedesign.com	
Job Number PL30720		Drawing Number -d4			
Revision B					