


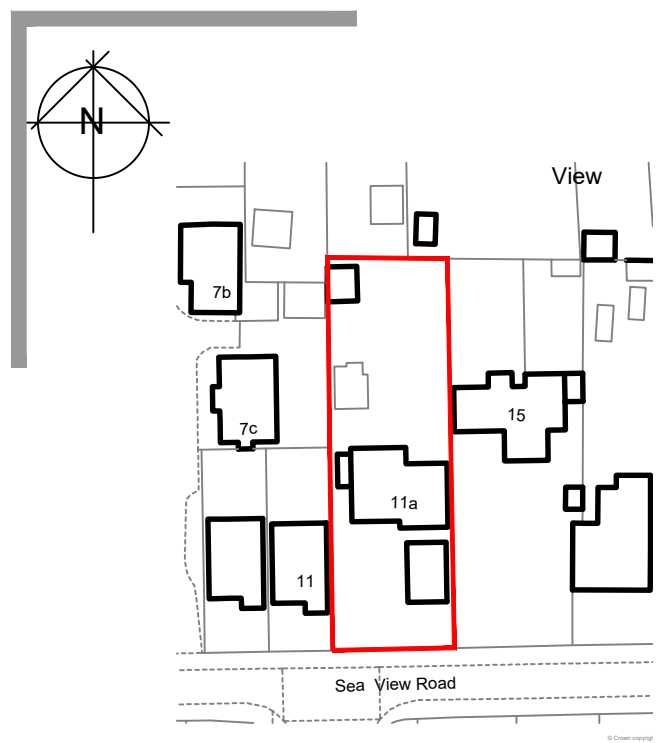

© Crown copyright 2021 Ordnance Survey 100053143

Location Plan 01

SCALE 1:1250

Main house

Existing shingle driveway

Proposed double garage installed April 2018 with carport installed in June 2019. All in stained timber

1m gap



Holm Oak

Existing Kerb drop access

Sea View Road


Existing & Proposed Block Plan 02

SCALE 1:200

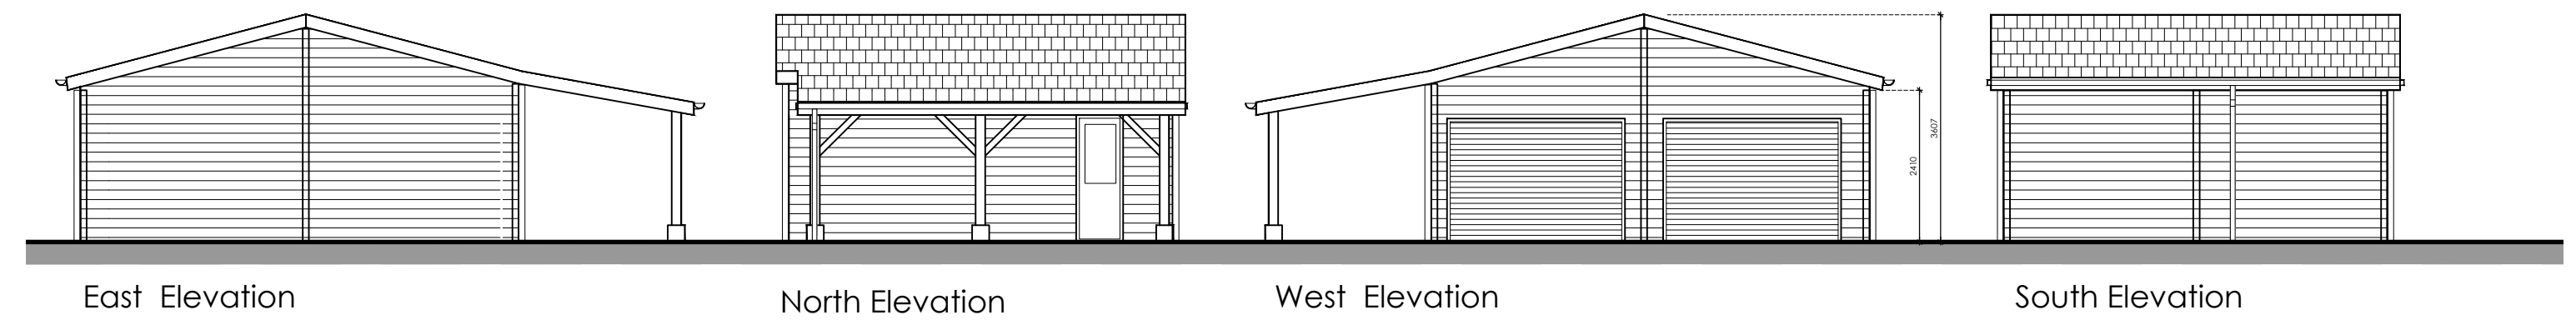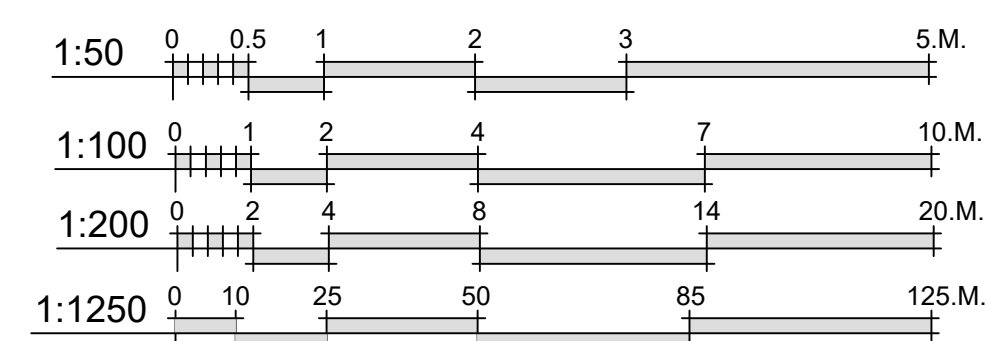

Proposed Elevation 04

SCALE 1:100

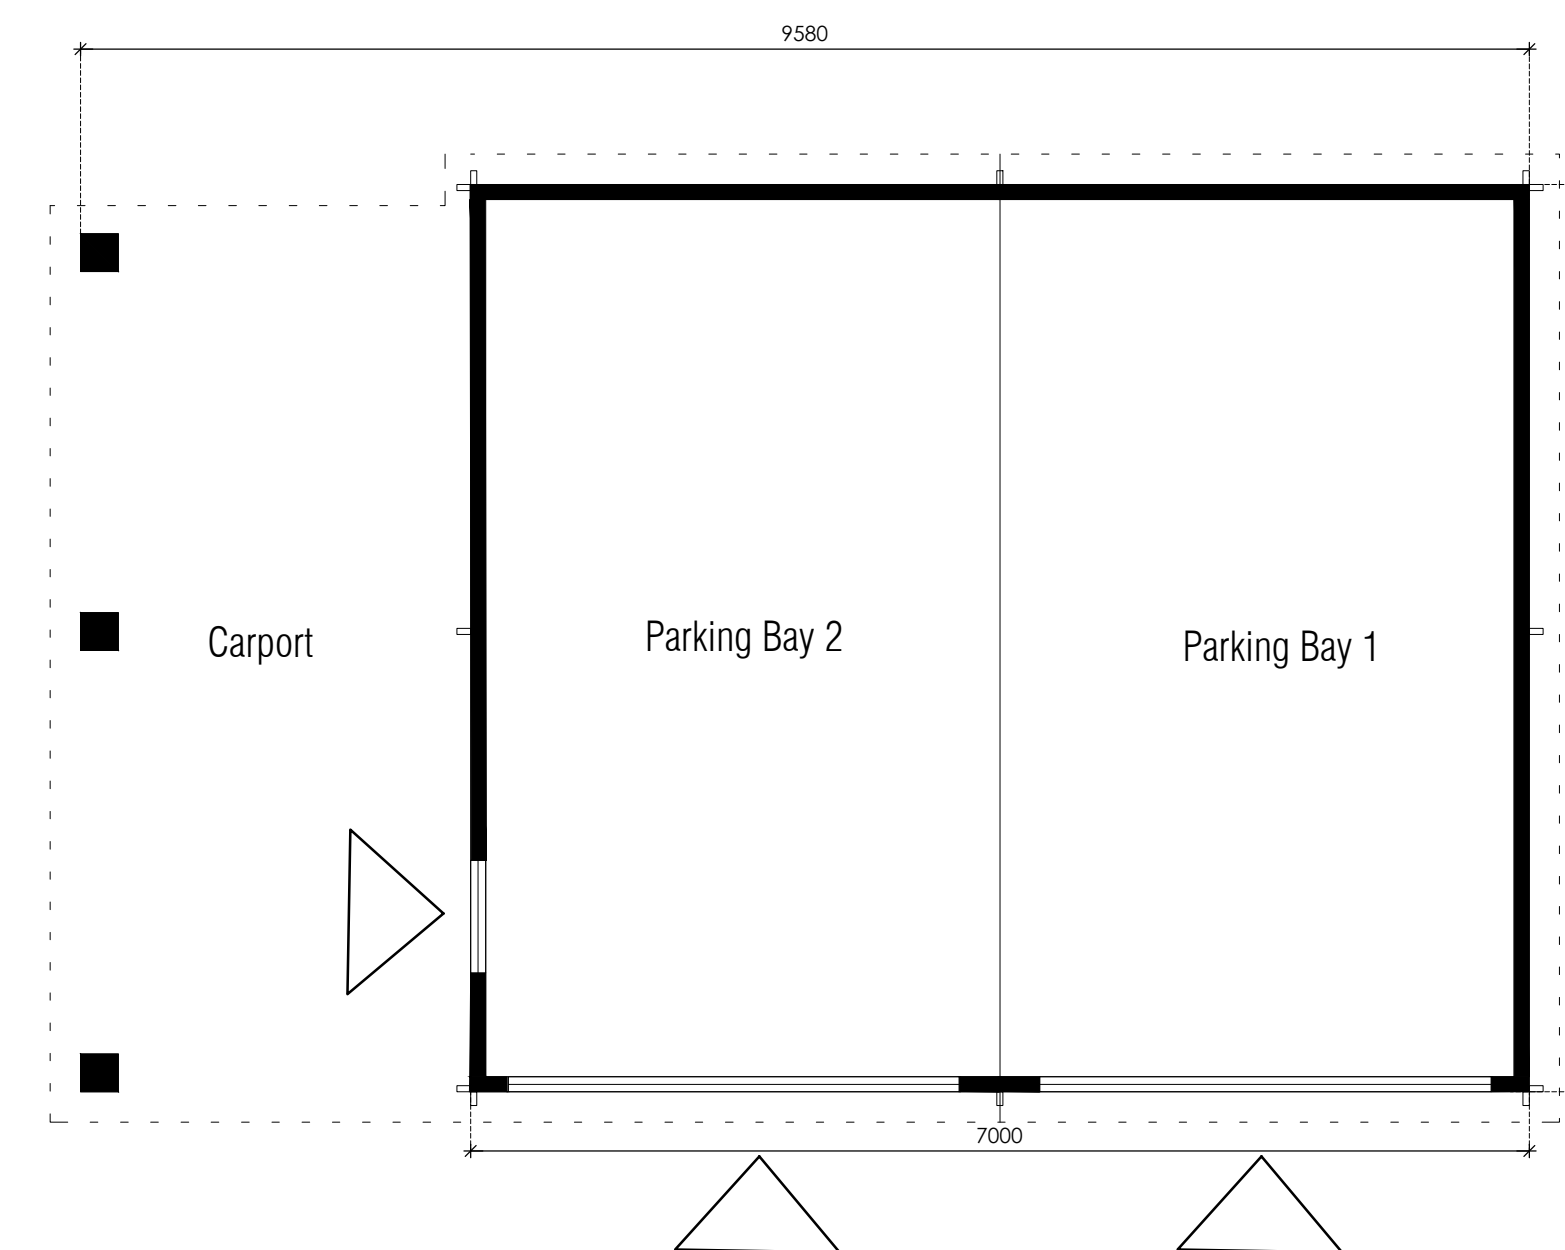

Proposed Garage Plan 03

SCALE 1:50

NB

- (1) FIGURED DIMENSIONS MUST BE TAKEN IN PREFERENCE TO SCALED DIMENSIONS AND SITE DIMENSIONS ARE TO BE CHECKED BEFORE WORK IS PUT IN HAND.
- (2) © THIS DRAWING IS THE COPYRIGHT OF MC ARCHITECTURAL DESIGN AND MUST NOT BE REPRODUCED OR USED WITHOUT THEIR WRITTEN PERMISSION.
- (3) IT IS THE SOLE RESPONSIBILITY OF THE BUILDING OWNER TO DRAW UP ALL LEGAL AGREEMENTS WITH ADJOINING PROPERTY OWNER TO COVER THE OVER HANGING OF ANY FASCIAS, GUTTERING, FOUNDATIONS OR ANY PART OF THE BUILDING. MC ARCHITECTURAL DESIGN CAN NOT BE HELD RESPONSIBLE IN ANY WAY WHATSOEVER FOR ANY LEGAL COSTS OR OTHER COSTS INCURRED THROUGH ANY NEIGHBOURHOOD DISPUTES.
- (4) IT IS THE SOLE RESPONSIBILITY OF THE BUILDING OWNER TO COMPLY WITH THE PARTY WALL ACT 1996 MC ARCHITECTURAL DESIGN CAN NOT BE HELD RESPONSIBLE IN ANY WAY IF NON COMPLIANCE IS ADOPTED.

Rev:-	Description:-	Date:-	Chkd by:-
P1	Planning issue	20/04/21	
P	Draft issue	19/04/21	

Client:-
Mr Barry Beel

Scale:- 1:50/100/200/1250 @A1

Drawn By:- M@C Checked By:-

Date:- 19-04-21 Date:-

Job.No:- 2107 Drg.No:- 01.01

Rev:- P1

Title:-
Proposed Double Garage & Carport
Existing Plan & Elevations

Villa Verde
11a Sea View Road
Hayling Island

MICIA Design
Consulting - Design - Build
Portsmouth - Gosport - Fareham - Waterloo - Havant - Chichester

077 87 547 837 www.mca-design.co.uk
mo.mcadesign@gmail.com