
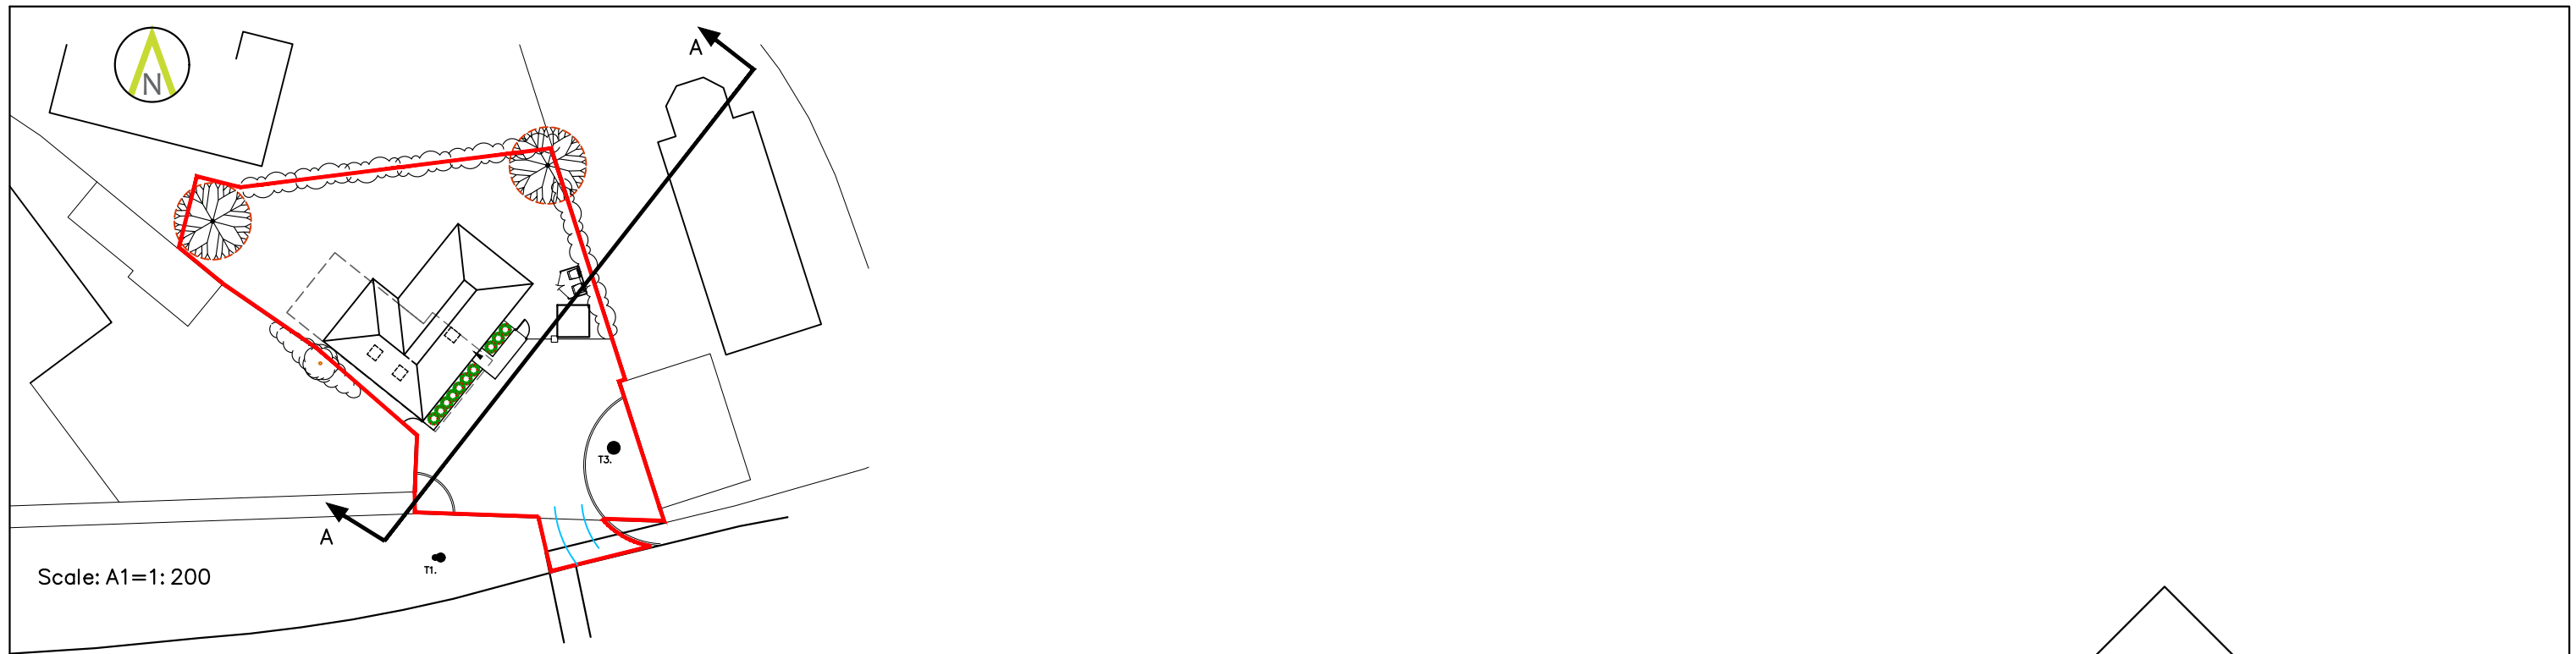


Approved APP/19/00726

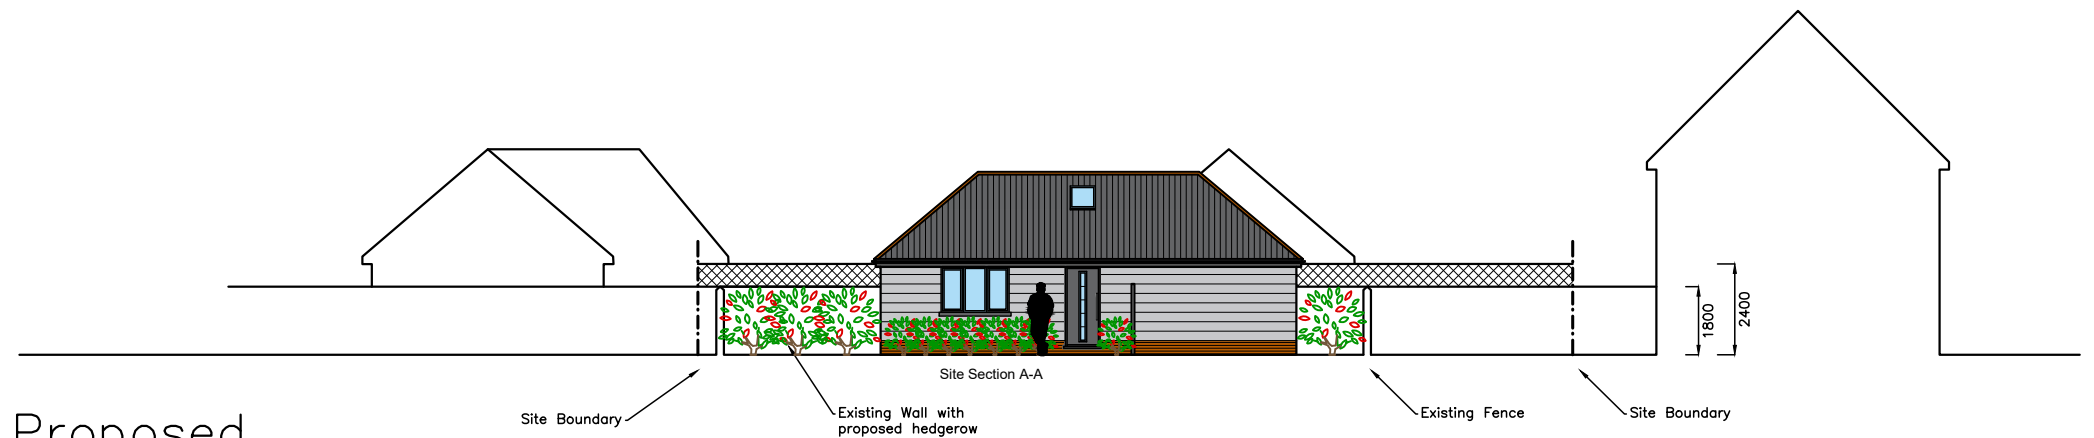

Proposed

CAD

Critchley Architecture And Design Ltd.

Contact: 02392 474 919 | info@caad.online

The Old Brewery, 15E South Street, Havant, PO9 1BU

South East Site Elevations/Sections (A-A)

Revisions

- a) Trellis addition/08.12.2020/SAR
- b)
- c)
- d)

Land Rear,
31 North Crescent,
(Norman Road)
Hayling Island,
PO11 9LR

Scale A1=1:100, A3=1:200
Drawn SAR
Date 07/12/2020

20052-512^A

20m

40m

60m

80m