




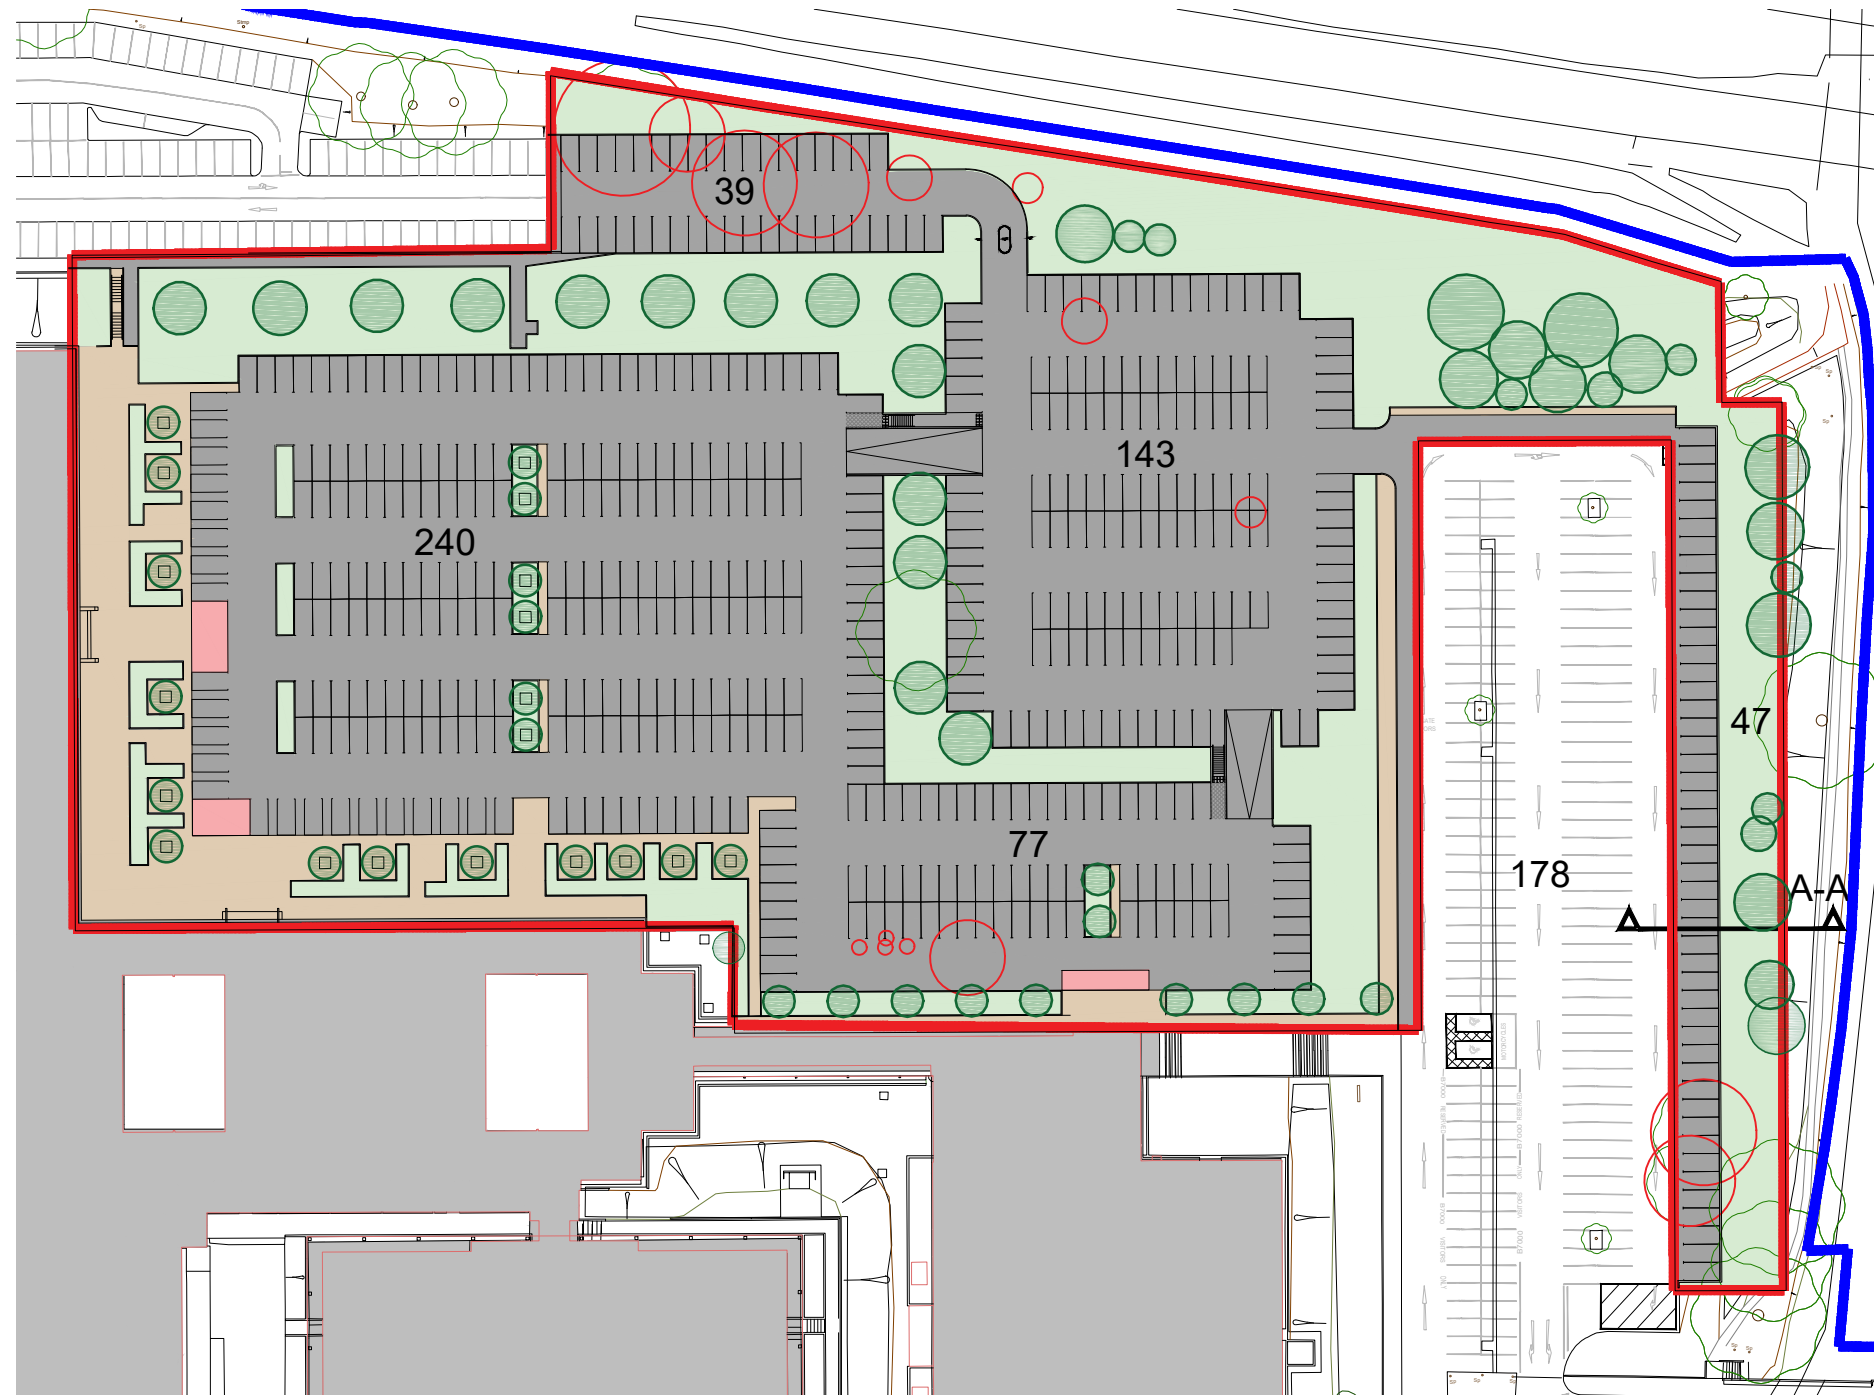


Car Park 1 & 2

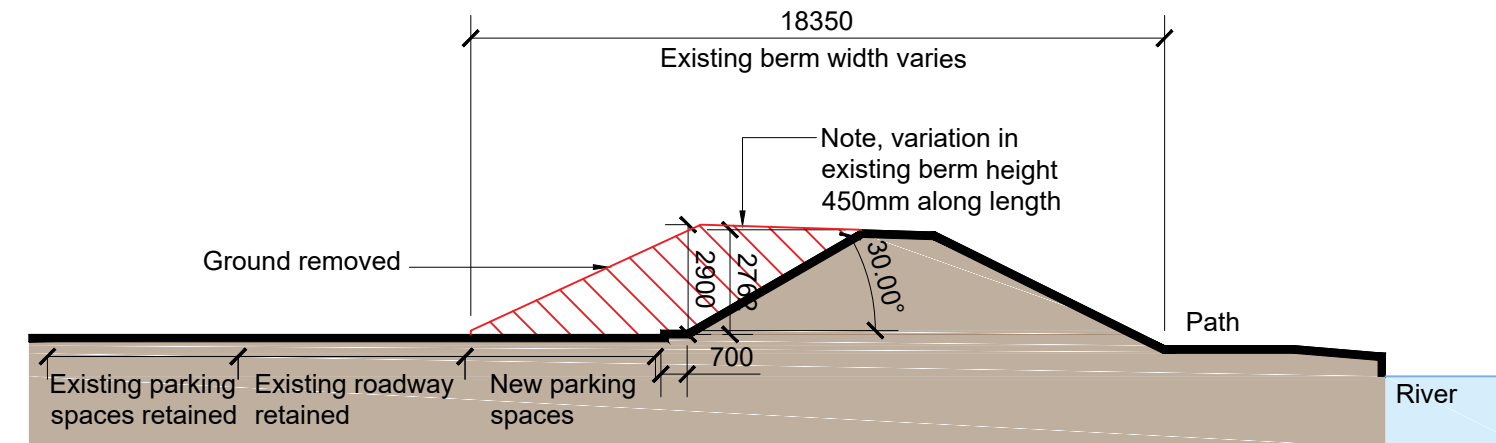


SECTION A-A - Berm re-profiling
1:200

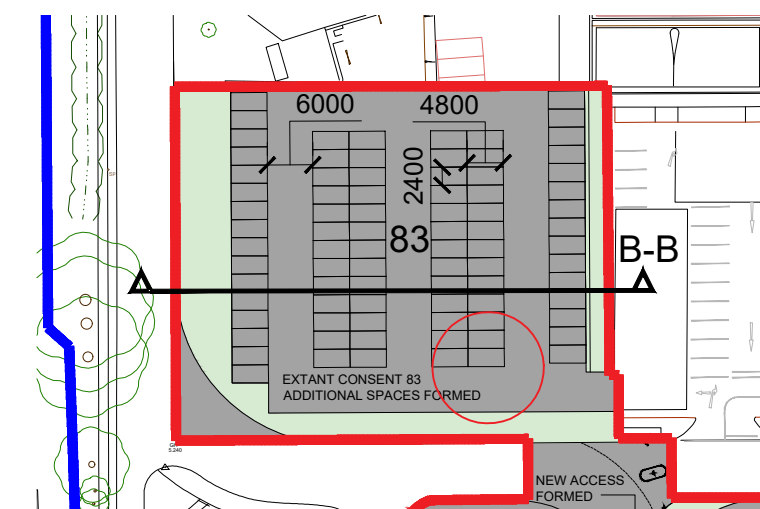

Car Park 4

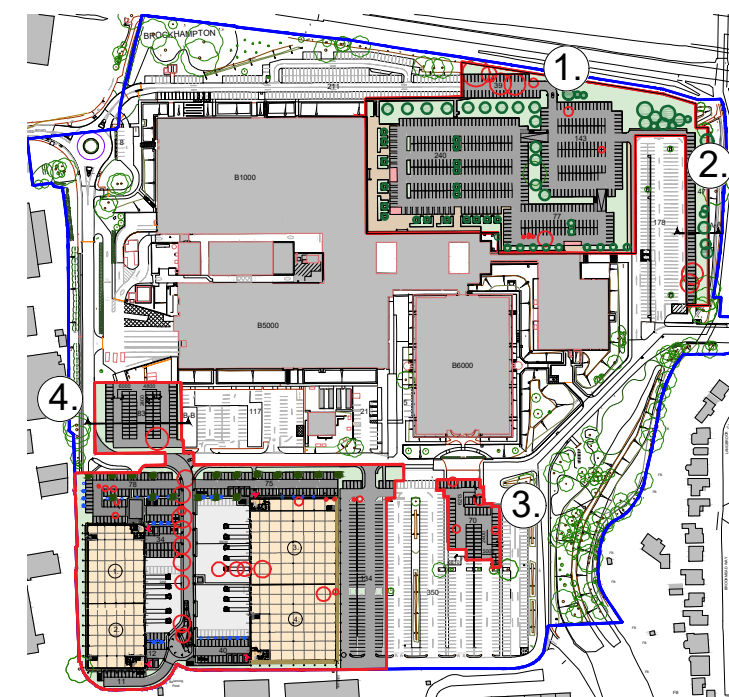

Key Plan 1:5000

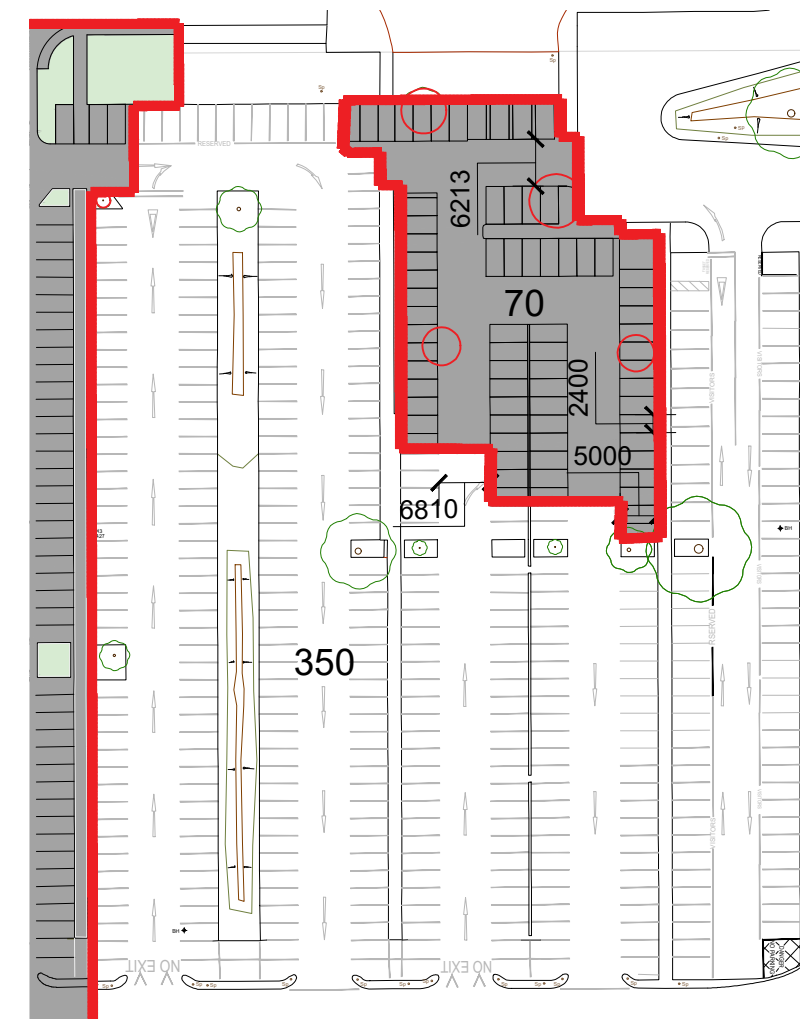

Car Park 3

- KEY**
- APPLICATION AREA
 - SOFT LANDSCAPE
 - TARMACADAM SURFACING
 - ACCESS BARRIER / PLATE CONTROL
 - EXISTING TREE REMOVED
 - EXISTING TREE RETAINED

Client:
XLB PROPOERTY LTD &
HAVANT S.a.r.l. (Luxembourg)

Project:
LANGSTONE TECHNOLOGY PARK
HAVANT

12 Warren Yard,
Warren Park,
Milton Keynes,
MK12 5NW
01908 305 246
info@prc-group.com
www.prc-group.com

Drawing Title:
CAR PARK
LAYOUTS

Scale @ A2: 1:200/1000/5000
Checked by: ME
Date: MAR 21


Job No: 11319
Stage: PL 050
Drawing No: *
Rev: *

Issue Status:
Construction ☐ Preliminary ☐
Information ☐ Approval ☐
Tender ☐


Architecture
Planning
Master Planning
Urban Design
Interiors
Landscape

Offices
Woking
London
Milton Keynes
Warsaw

PRC Architecture & Planning

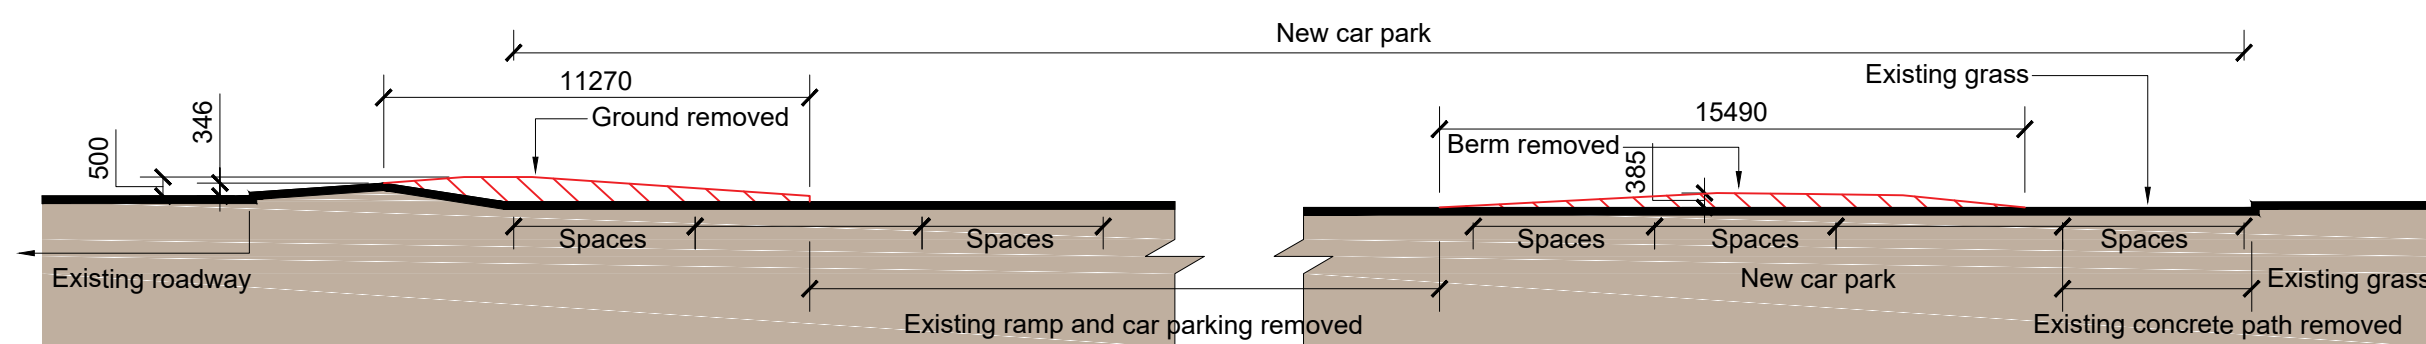

SECTION B-B - Berm re-profiling
1:200

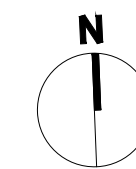

0 10 20 30 40 50 100m
Scale 1:1000