



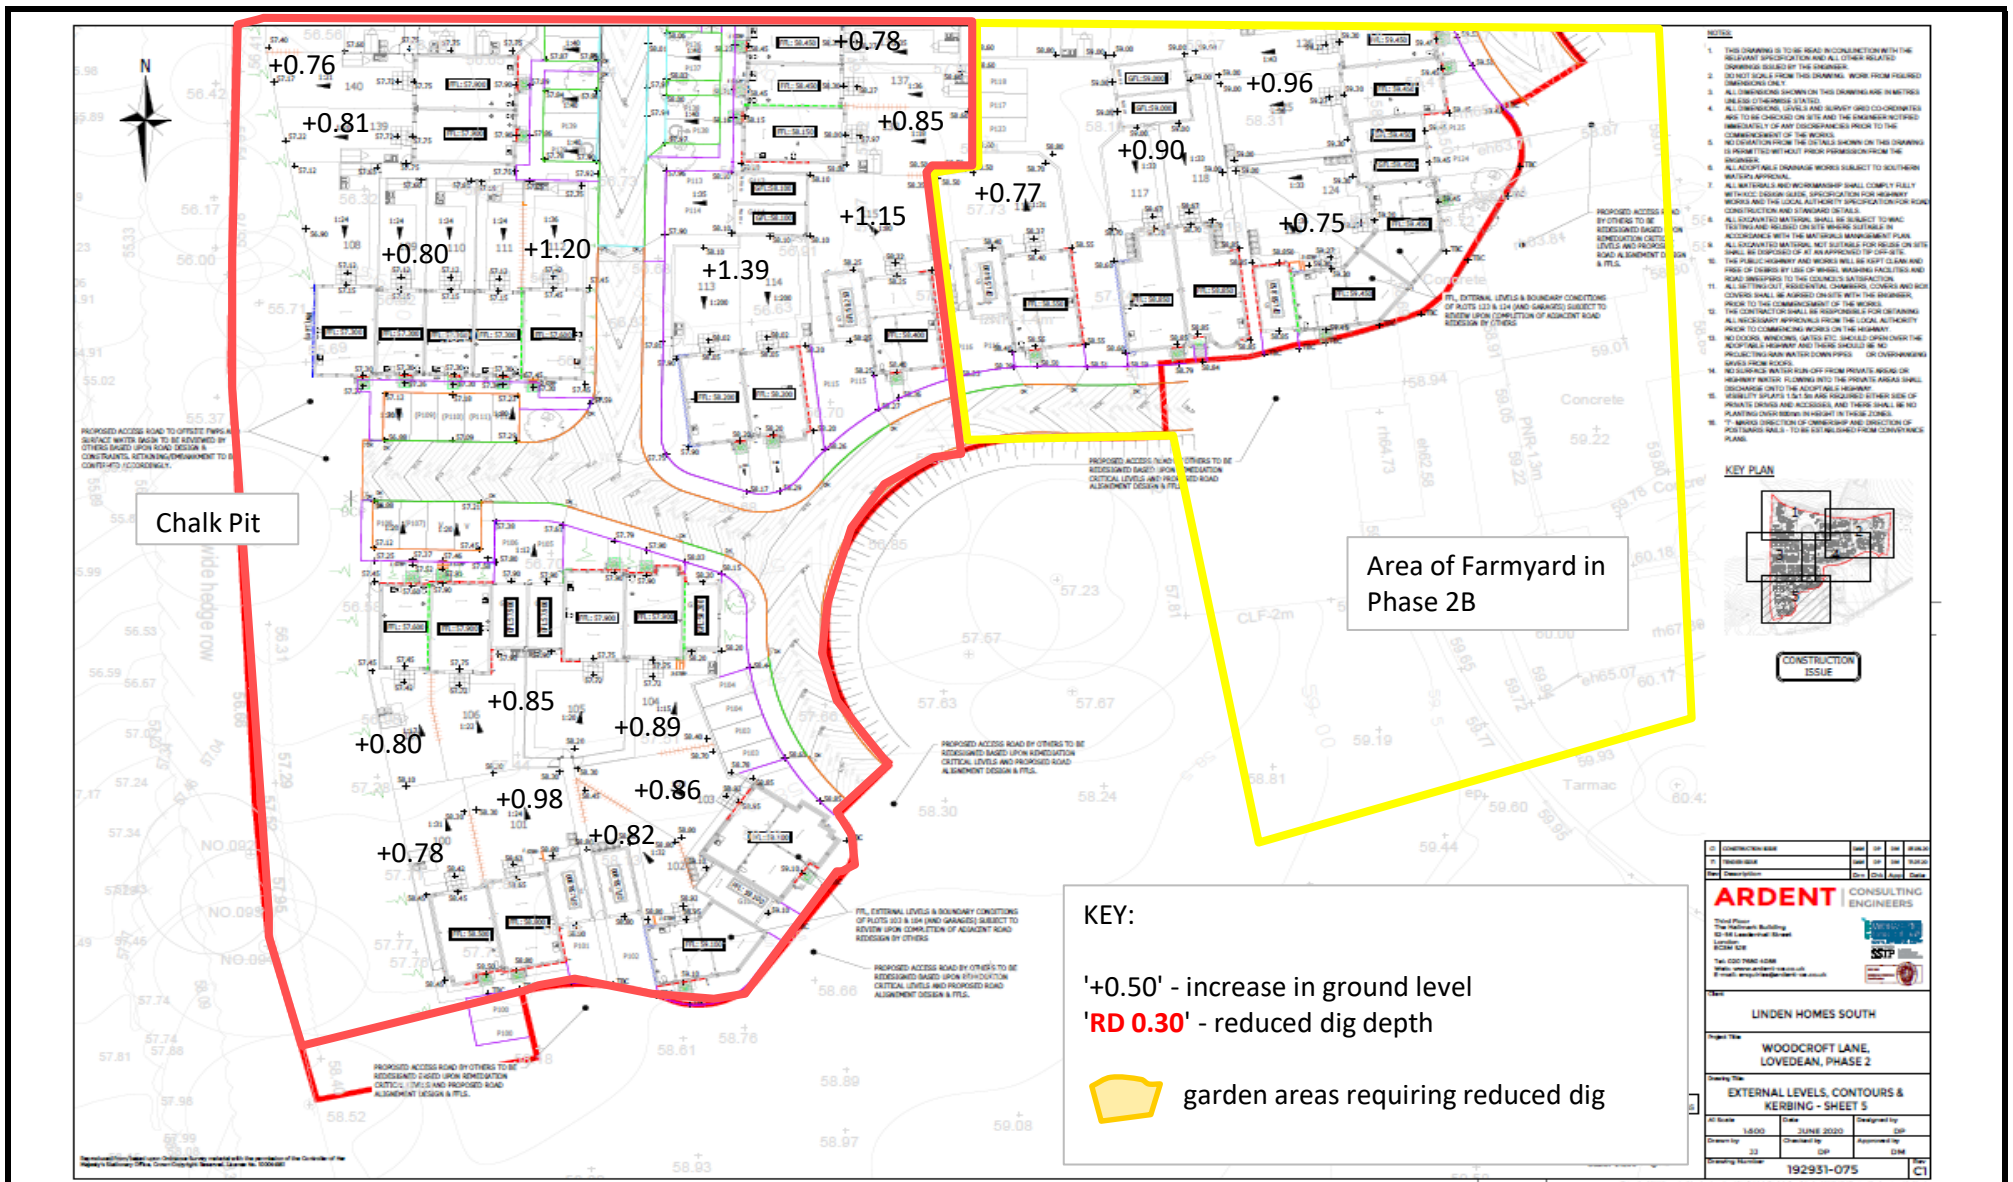

Project:	Woodcroft Farm Lovedean PO8 9QA	Title	Development Levels Plan - Phase 3 Farmyard and Chalk Pit
Client:	Vistry Homes Southern	Geo-Environmental Services Ltd	
Ref No:	GE18761	Revision:	0
Drawn:	FG	Date:	21/08/2020
Figure:	13	Scale:	Not To Scale
		Unit 7 Danworth Farm, Cuckfield Road Hurstpierpoint, West Sussex BN6 9GL +44(0)1273 832972 www.gesl.net	

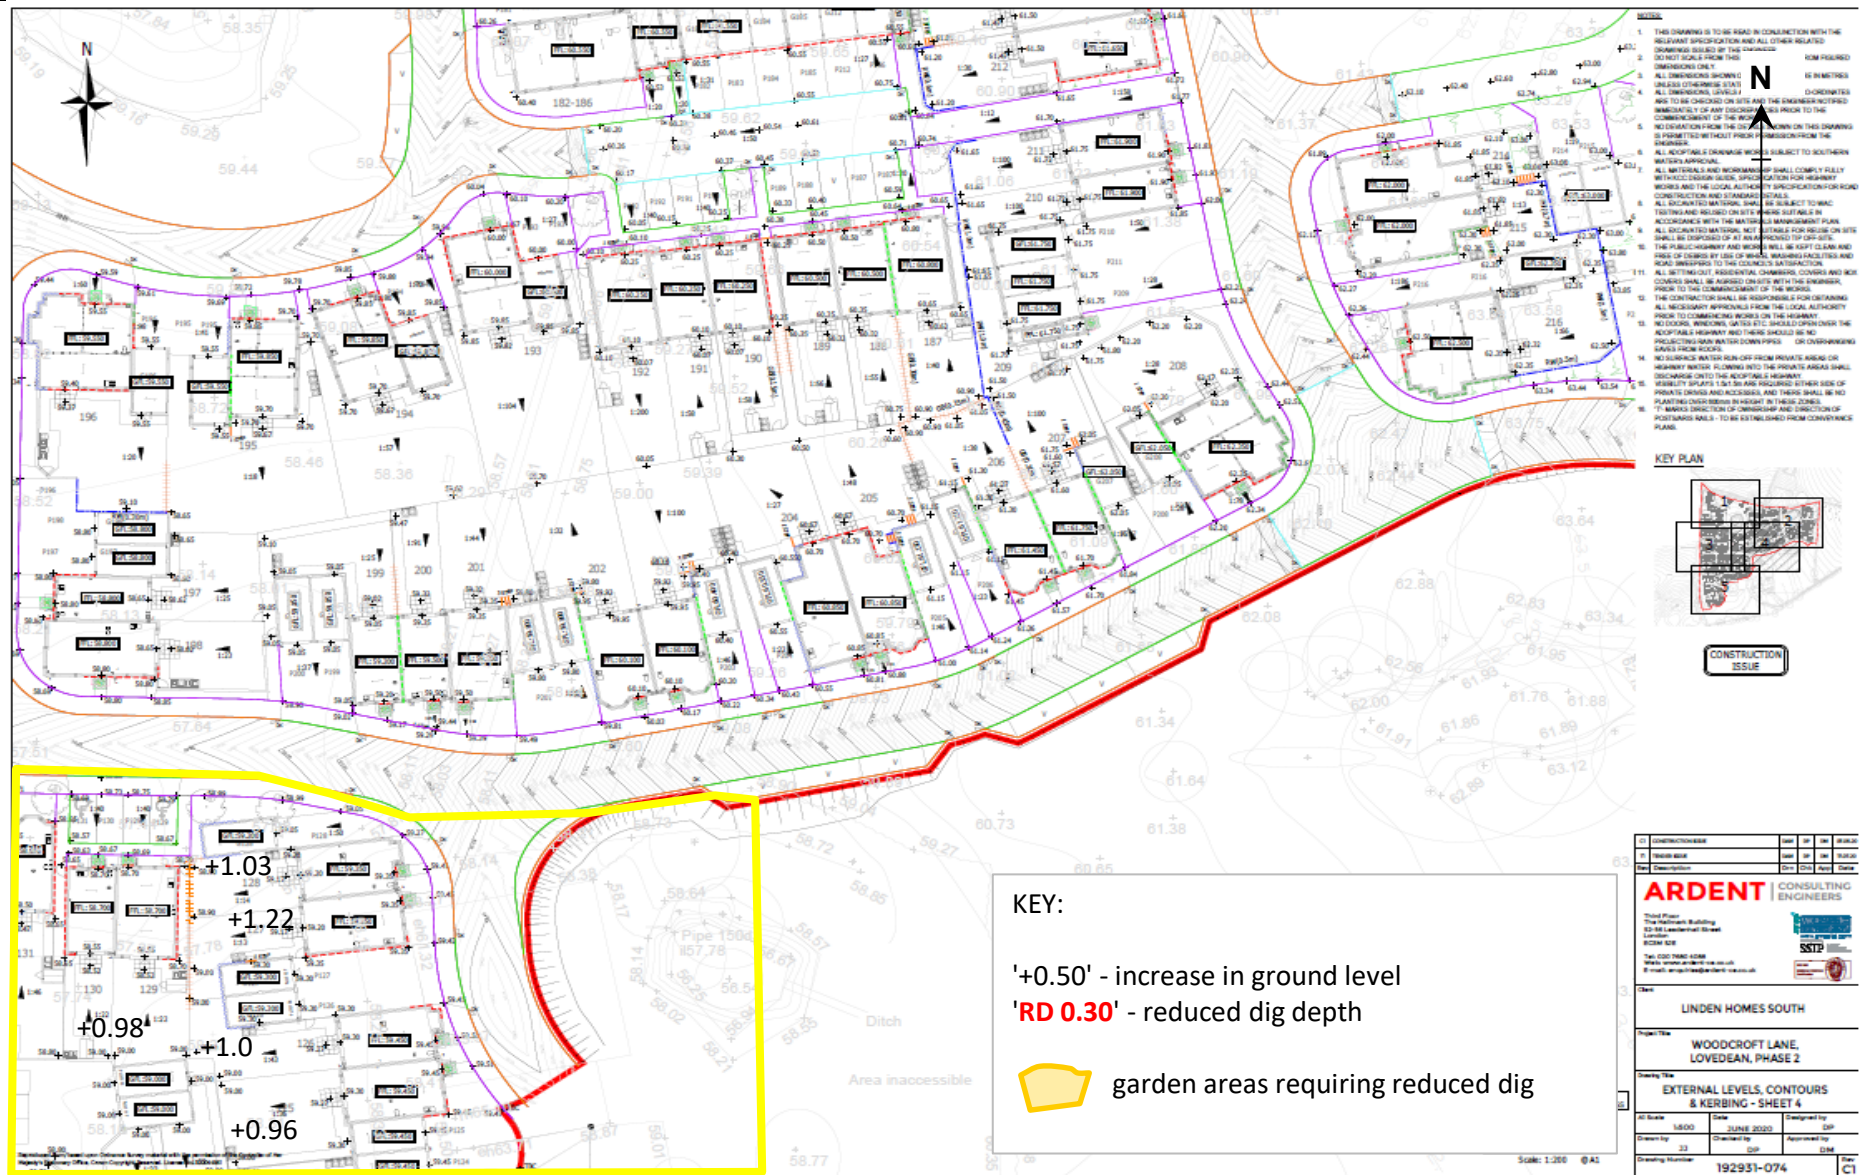

Project: Woodcroft Farm Lovedean PO8 9QA

Client: Vistry Homes Southern

Ref No: GE18761

Revision: 0

Drawn: FG

Date: 21/08/2020

Figure: 14

Scale: Not To Scale

Title Development Levels Plan - Phase 3 Farmyard


Geo-Environmental Services Ltd

Unit 7 Danworth Farm, Cuckfield Road

Hurstpierpoint, West Sussex BN6 9GL

+44(0)1273 832972 www.gesl.net



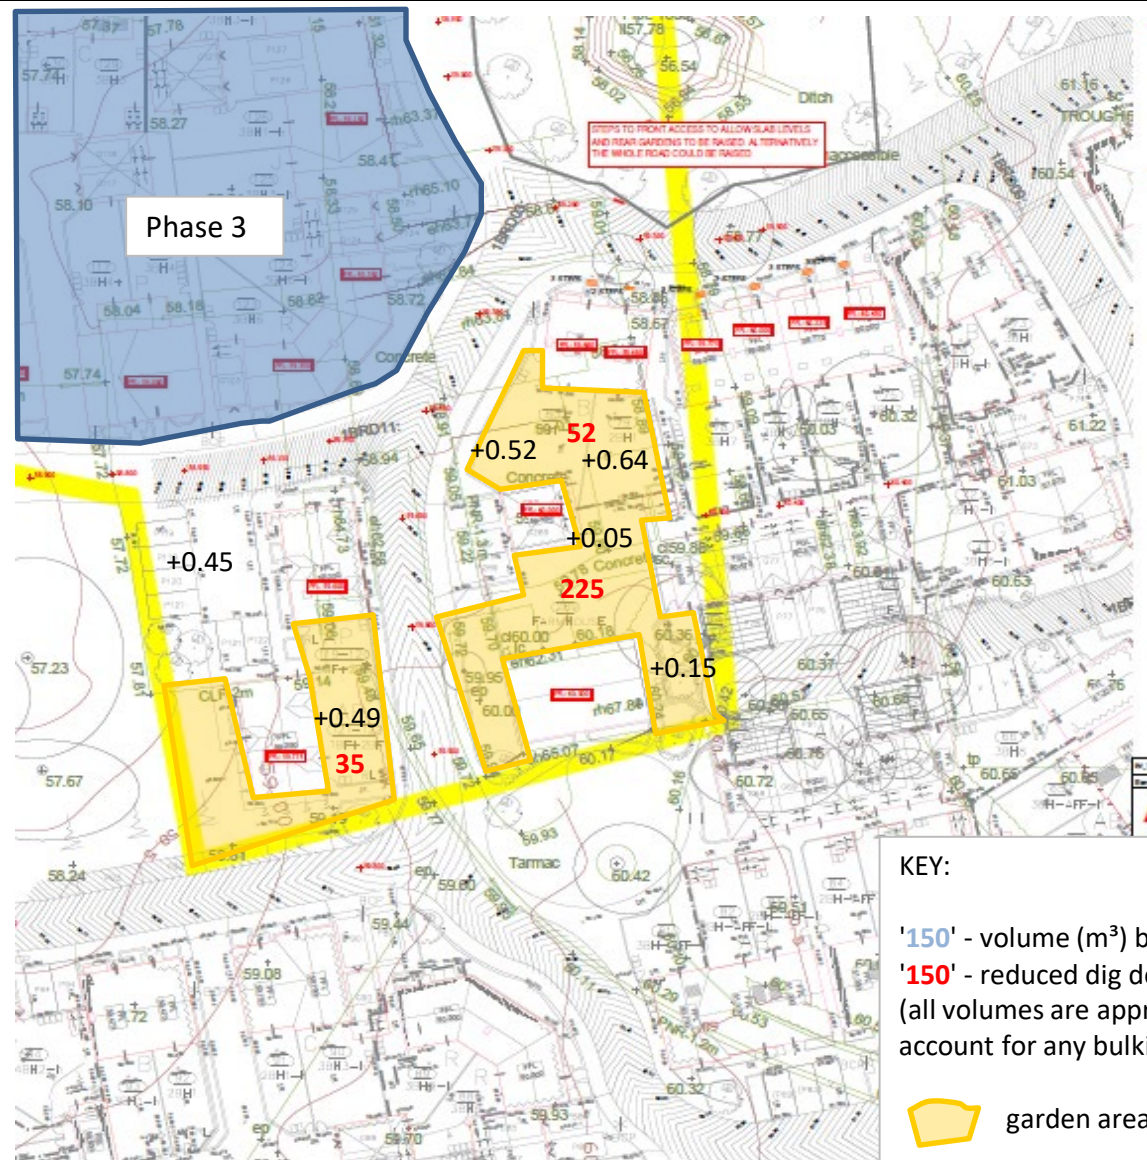

KEY:

'150' - volume (m³) below soil cover system

'150' - reduced dig depth volume (m³)


(all volumes are approximate and do not account for any bulking)



garden areas requiring reduced dig

Project:	Woodcroft Farm Lovedean PO8 9QA			Title	Remediation Strategy Plan - Phase 2B Farmyard Volumes		
Client:	Vistry Homes Southern			Geo-Environmental Services Ltd Unit 7 Danworth Farm, Cuckfield Road Hurstpierpoint, West Sussex BN6 9GL +44(0)1273 832972 www.gesl.net		 Geo-Environmental	
Ref No:	GE18761	Revision:	0				
Drawn:	FG	Date:	21/08/2020				
Figure:	16	Scale:	Not To Scale				



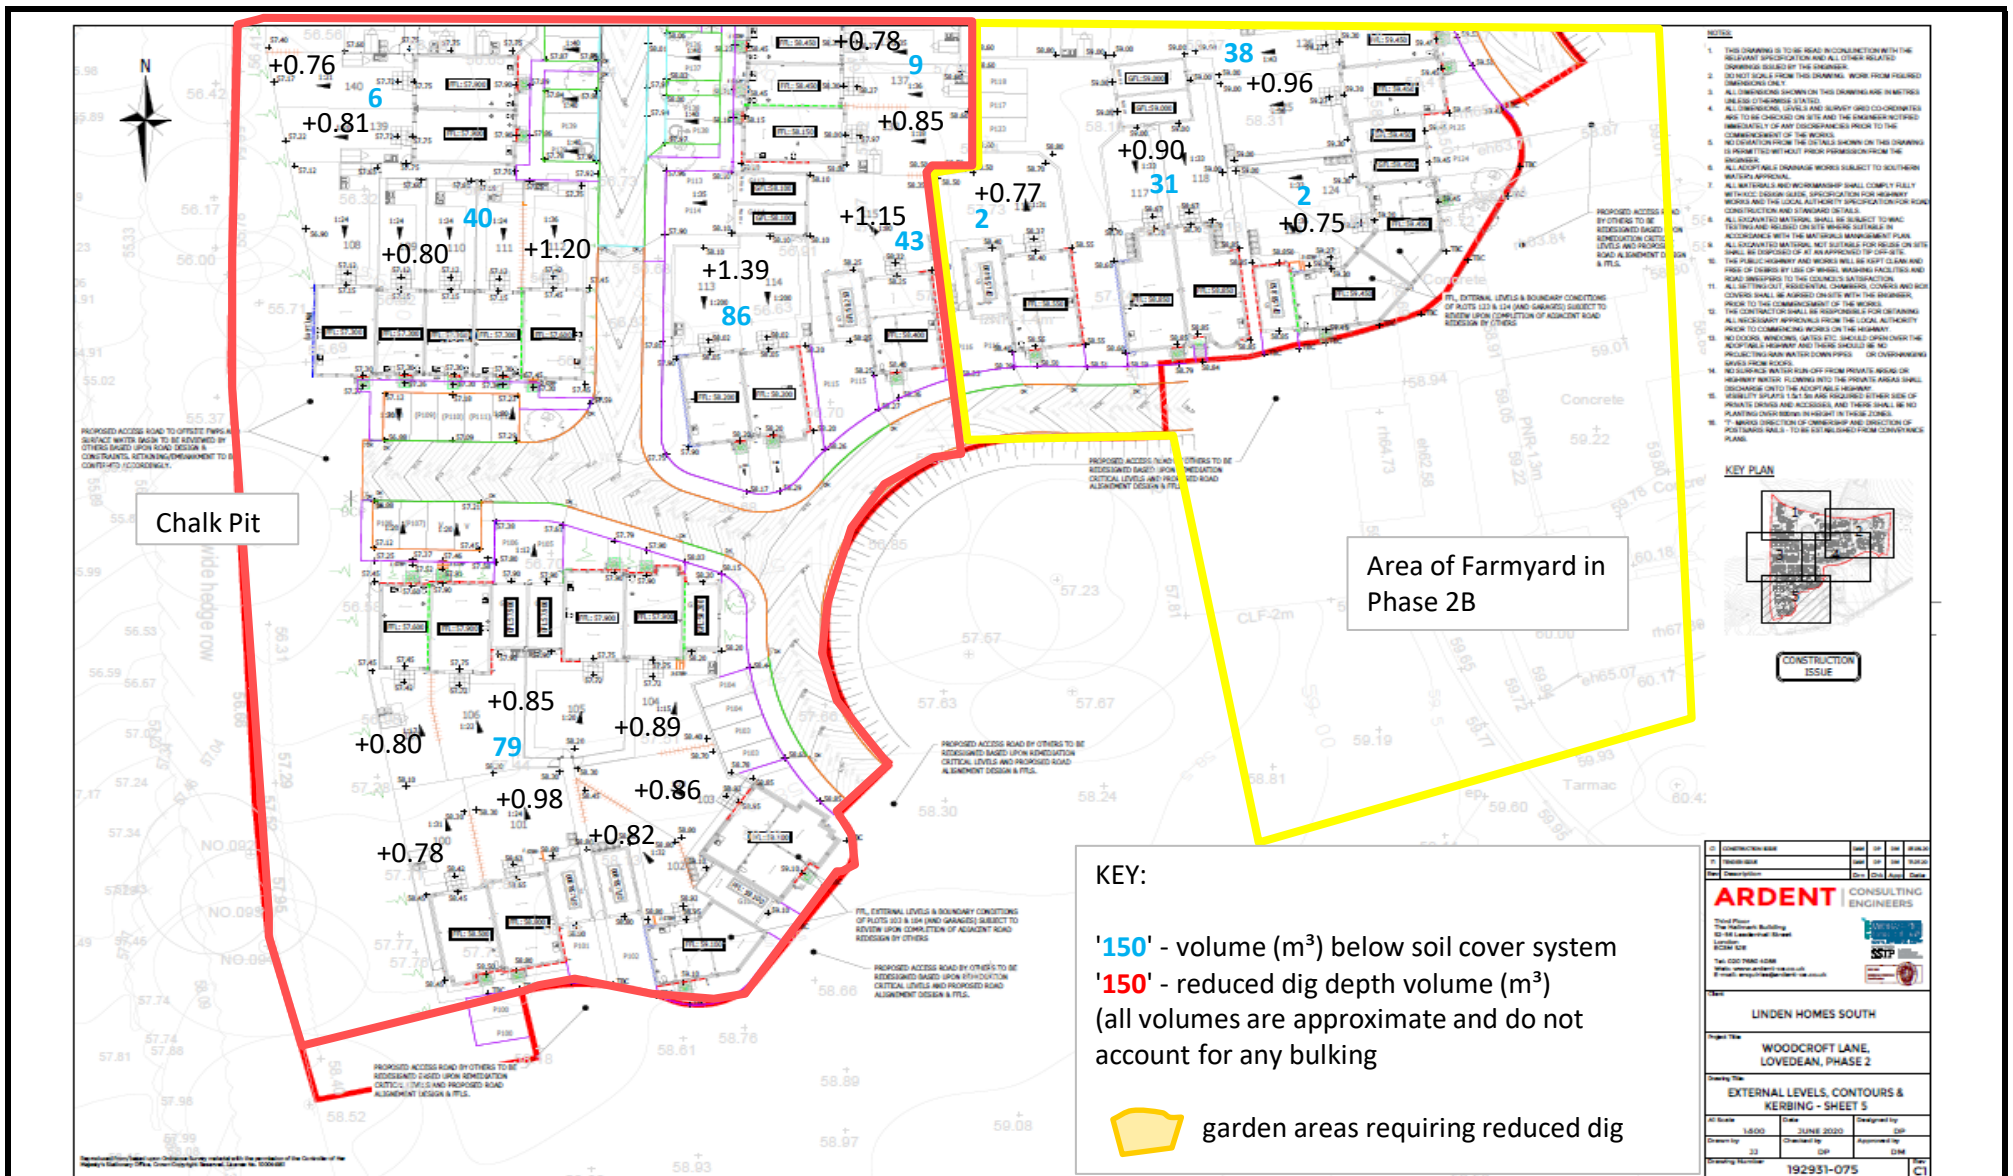

Project:	Woodcroft Farm Lovedean PO8 9QA			Title	Remediation Strategy Plan - Phase 3 Farmyard and Chalk Pit Volumes		
Client:	Vistry Homes Southern			Geo-Environmental Services Ltd Unit 7 Danworth Farm, Cuckfield Road Hurstpierpoint, West Sussex BN6 9GL +44(0)1273 832972 www.gesl.net		 Geo-Environmental	
Ref No:	GE18761	Revision:	0				
Drawn:	FG	Date:	21/08/2020				
Figure:	17	Scale:	Not To Scale				




Due to the fact that no Made Ground was encountered in the Horse Arena area it is not suitable to re-use Made Ground materials from elsewhere on site within this area. The re-use of naturally occurring materials is however suitable within this area.

KEY:

'150' - volume (m³) below soil cover system
'150' - reduced dig depth volume (m³)
(all volumes are approximate and do not account for any bulking)



garden areas requiring reduced dig

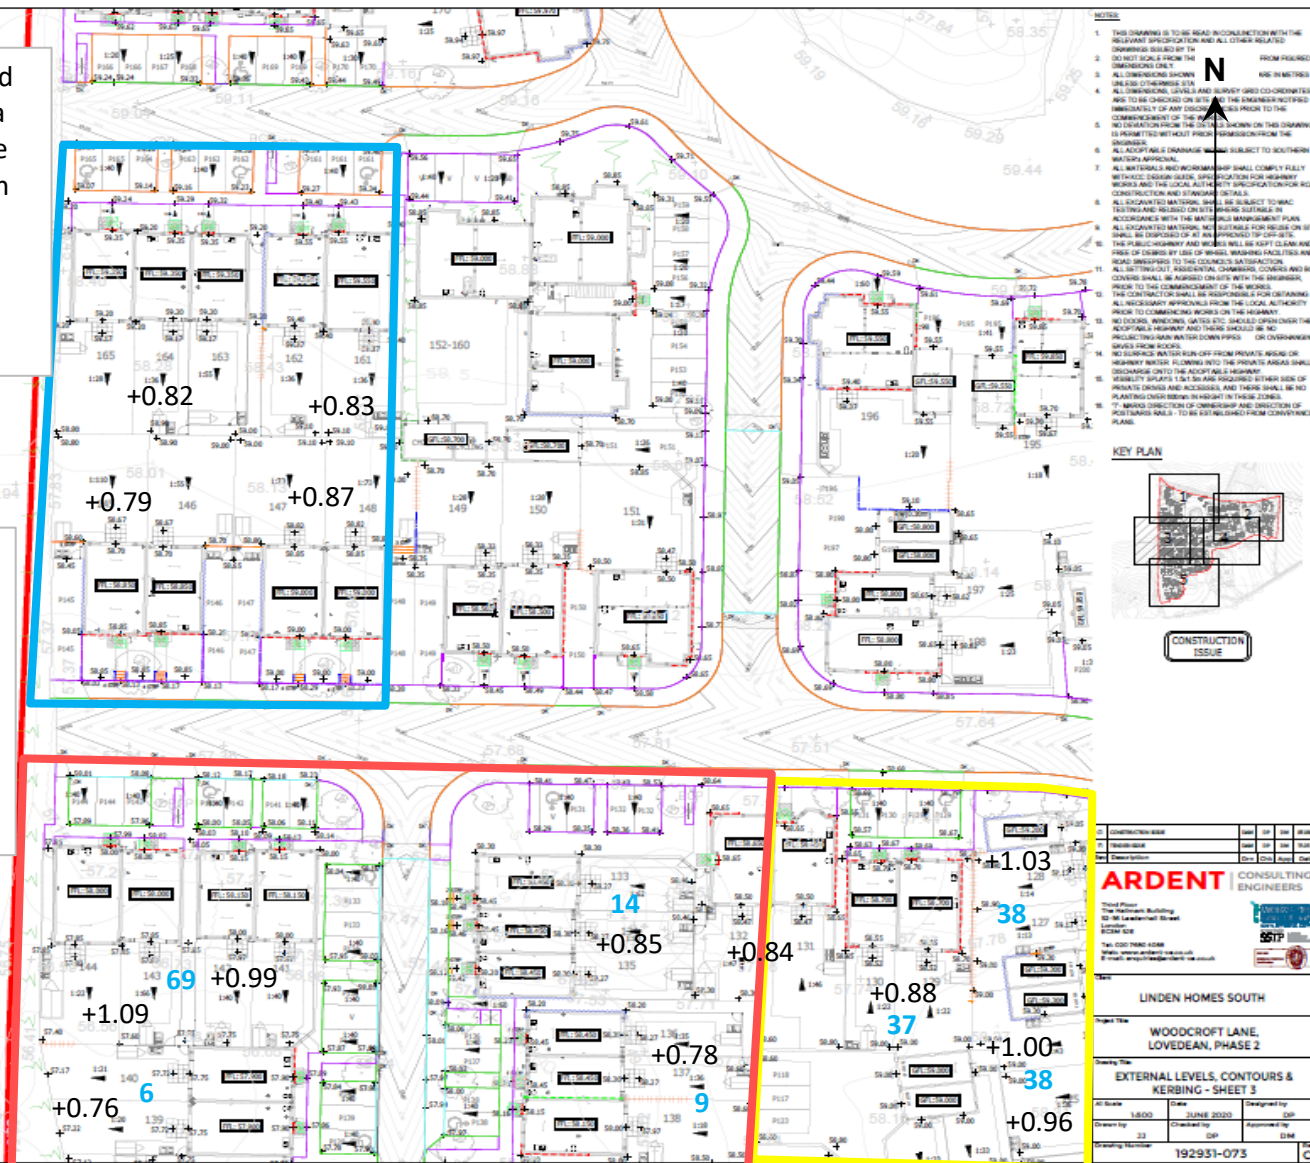

Project:	Woodcroft Farm Lovedean PO8 9QA			Title	Remediation Strategy Plan - Phase 3 Horse Arena, Chalk Pit & Farmyard Volumes		
Client:	Vistry Homes Southern			Geo-Environmental Services Ltd Unit 7 Danworth Farm, Cuckfield Road Hurstpierpoint, West Sussex BN6 9GL +44(0)1273 832972 www.gesl.net  Geo-Environmental			
Ref No:	GE18761	Revision:	0				
Drawn:	FG	Date:	21/08/2020				
Figure:	19	Scale:	Not To Scale				

