


Block Plan 1:200

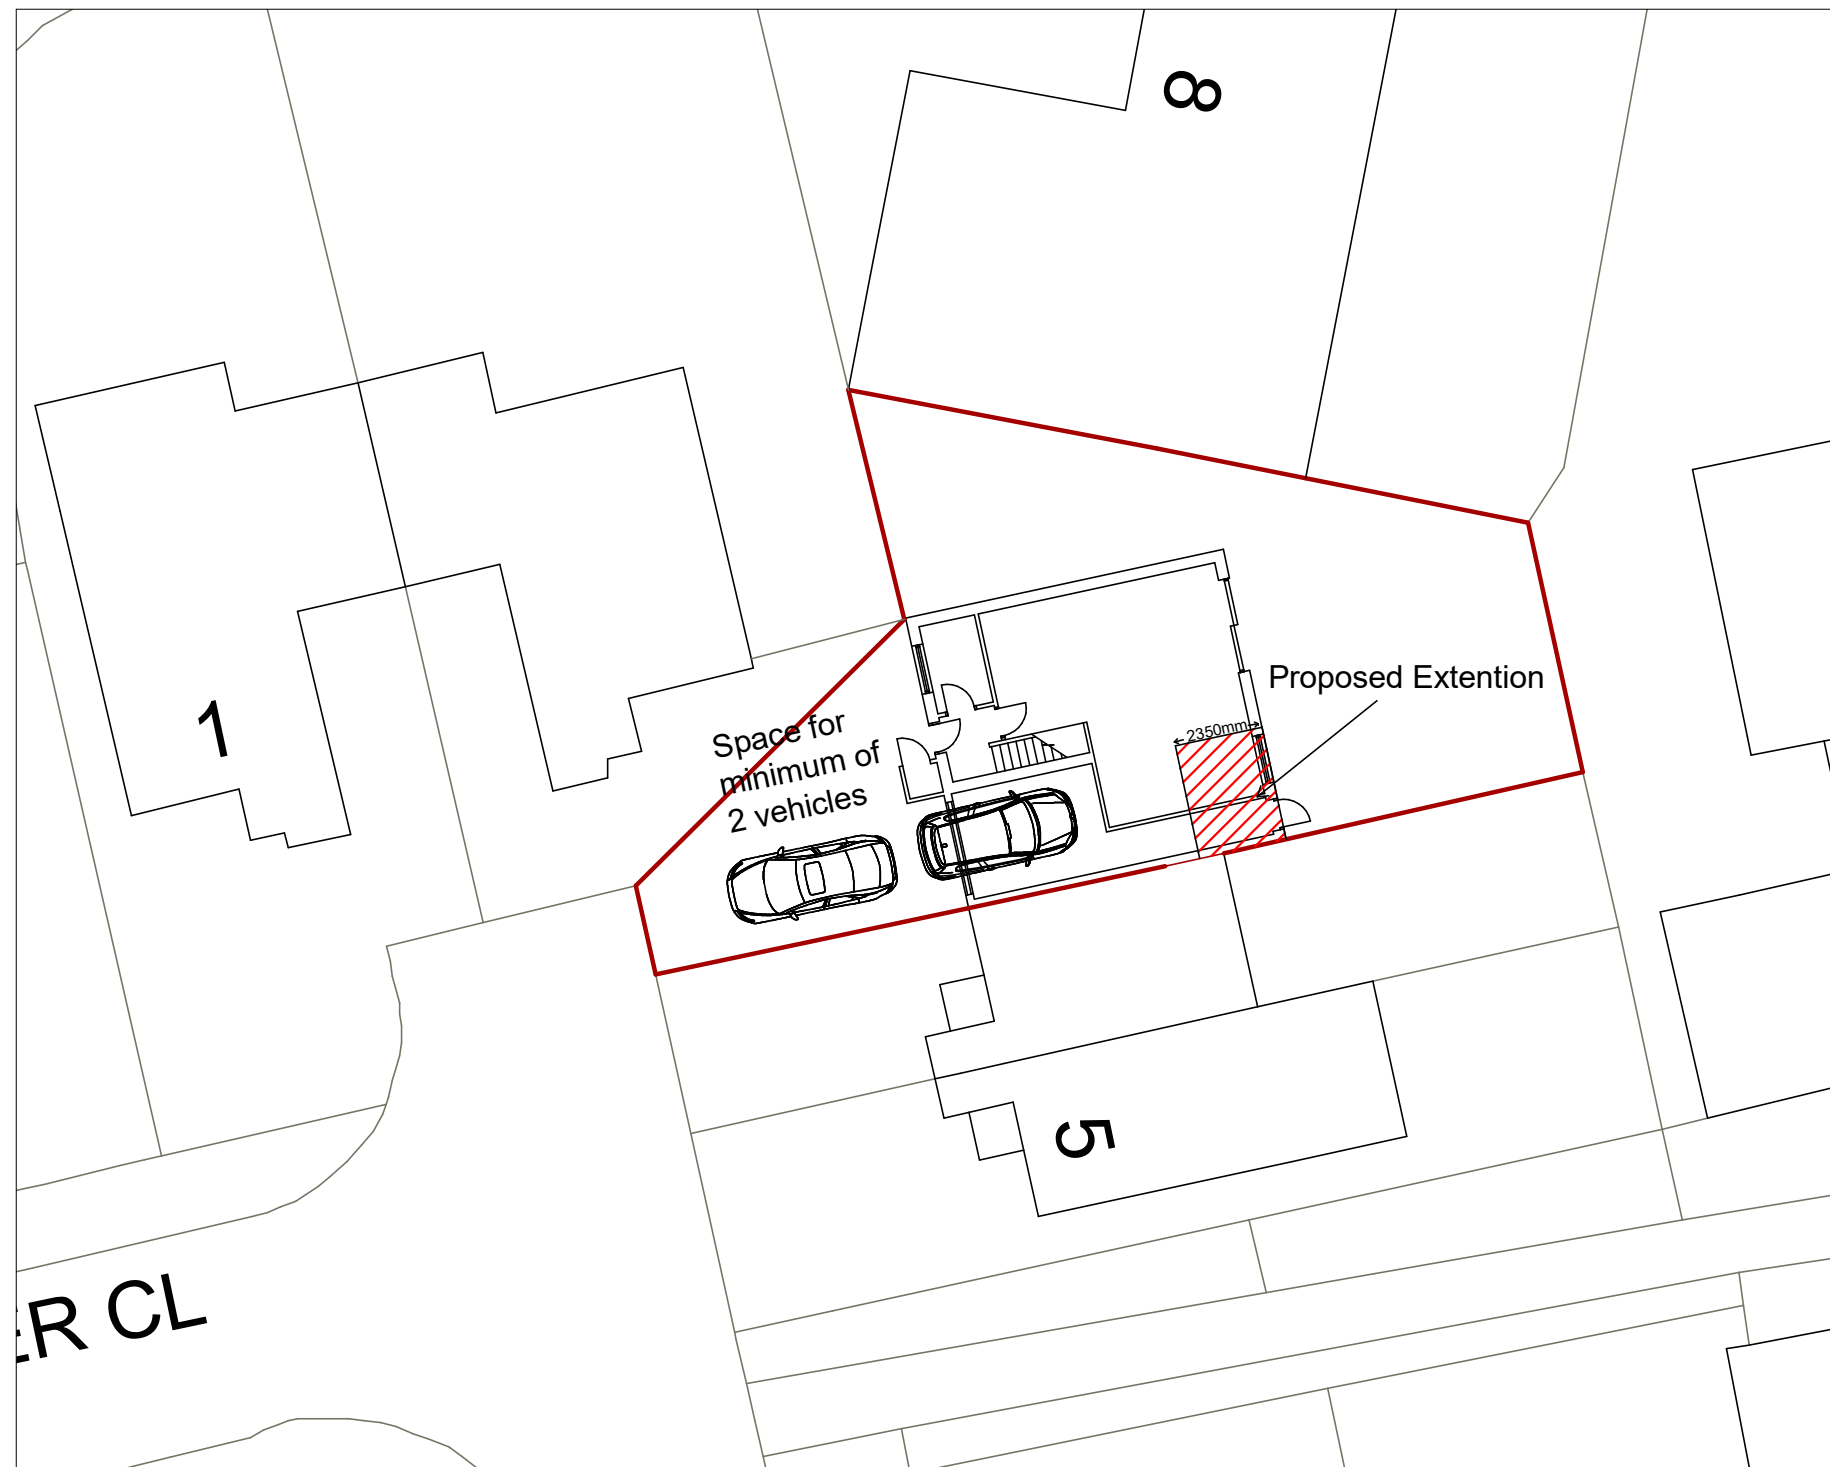

www.hestiastrustins.co.uk