


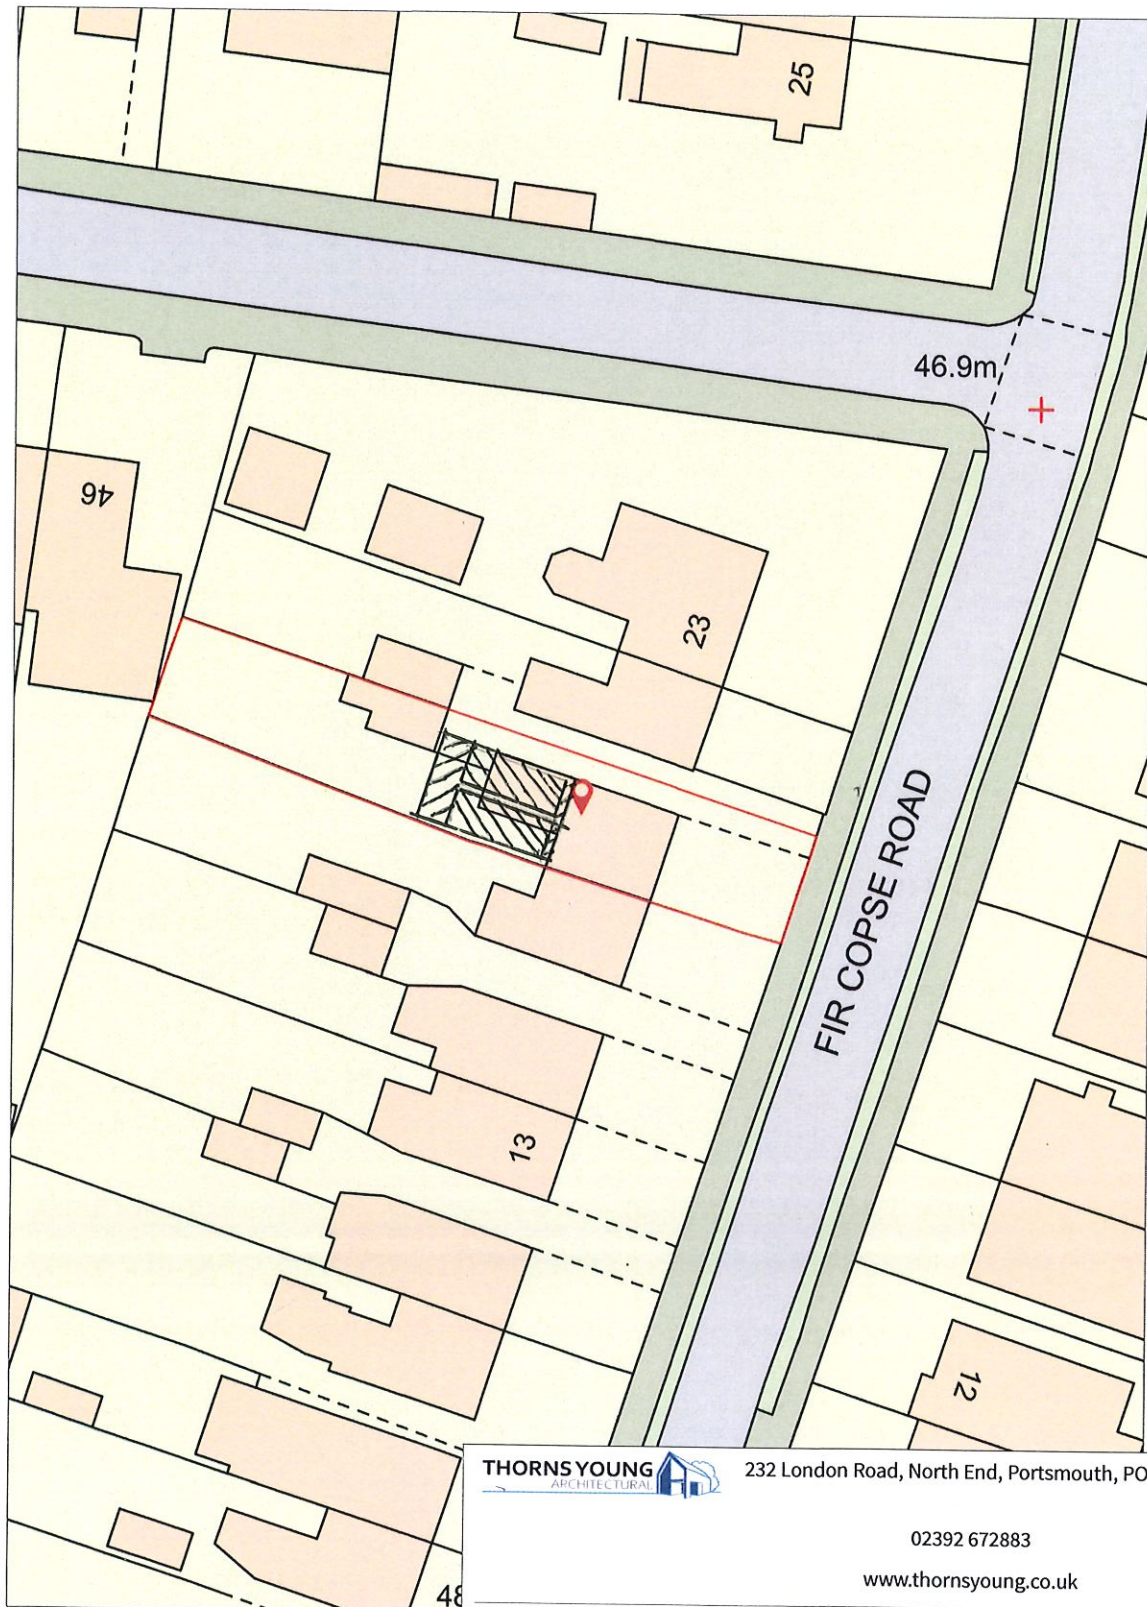

THORNS YOUNG
ARCHITECTURAL

232 London Road, North End, Portsmouth, PO2 9JQ

02392 672883

www.thornsyoun.co.uk

Client: **Mr G Evans**

Project: **Loft Conversion & Extension**

Title: **19 Fir Crops Road, Havant**

Scale: 1:500 @A4

Date: 24 Mar 2021

Drawn By: RN

Drawing No: 5077.21.CC