


95 The Dale Widley, Waterlooville. PO7 5DD - New Summerhouse In Rear Garden

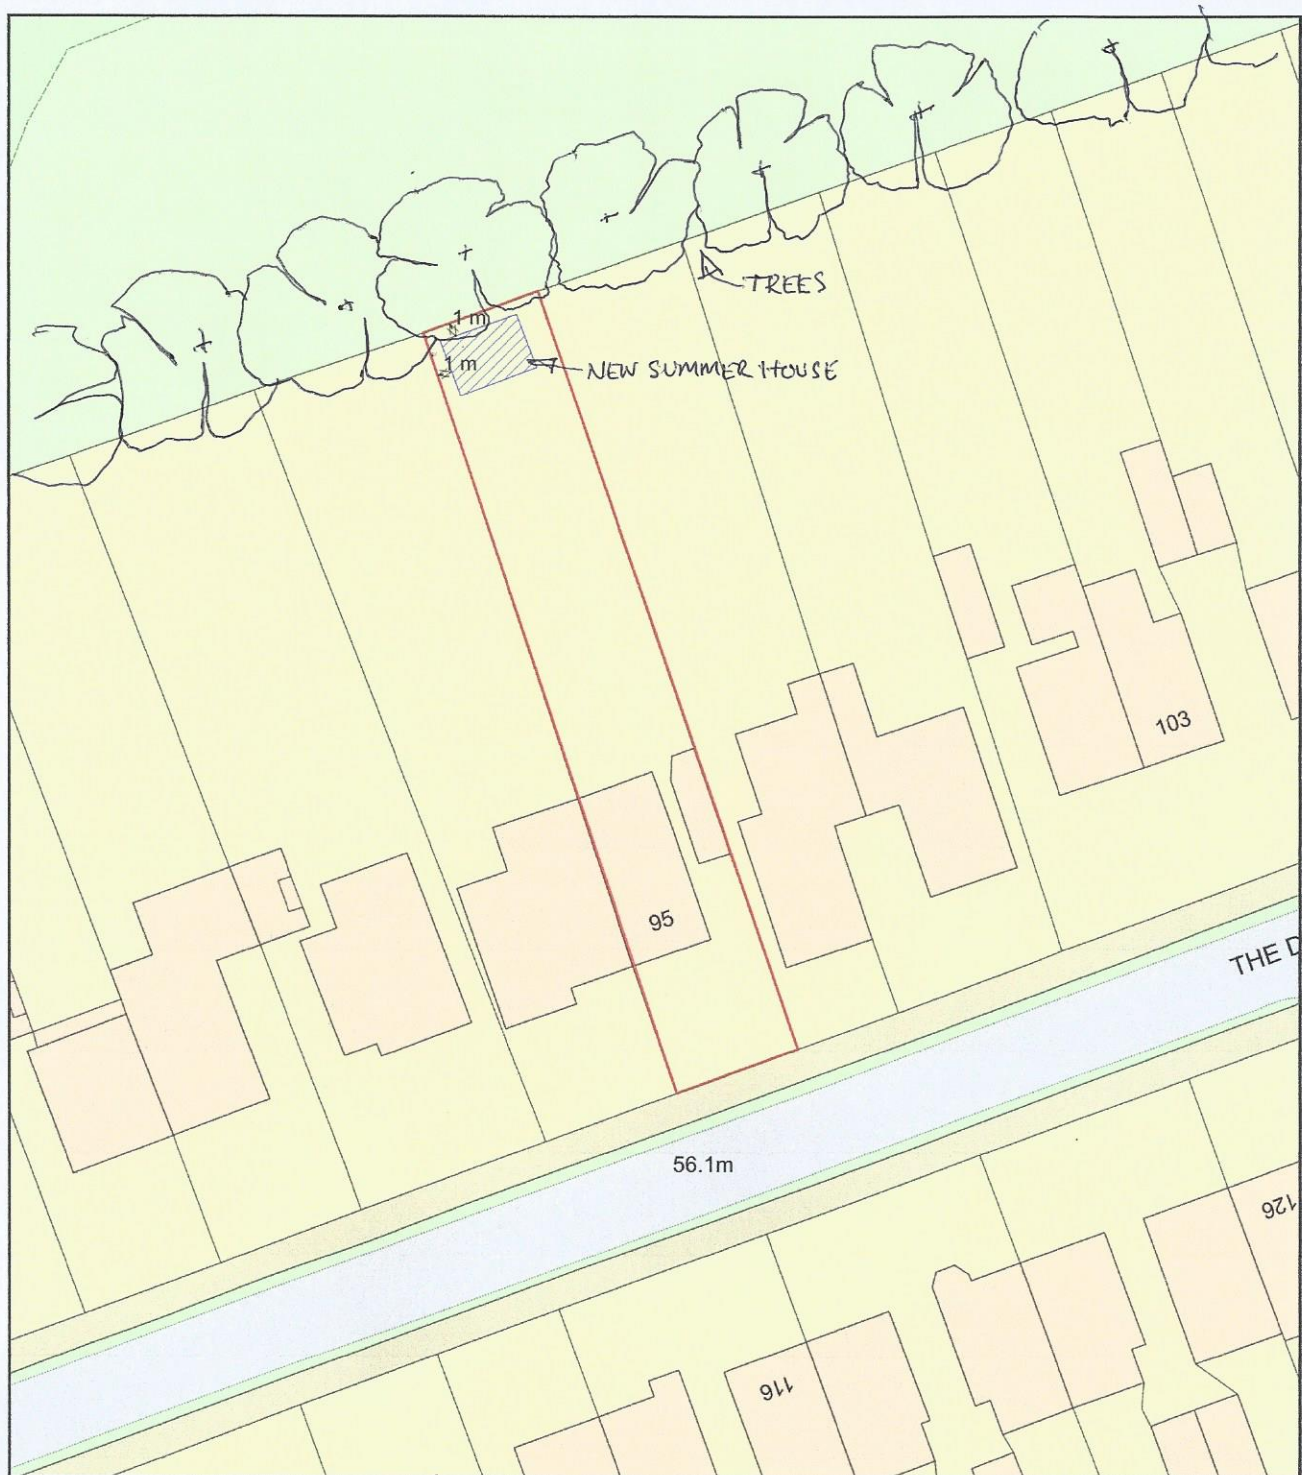

Plan Produced for: Mr A and Mrs T Harvey

Date Produced: 07 Mar 2021

Plan Reference Number: TQRQM21066185902495

Scale: 1:500 @ A4