


34 Aldermoor Road

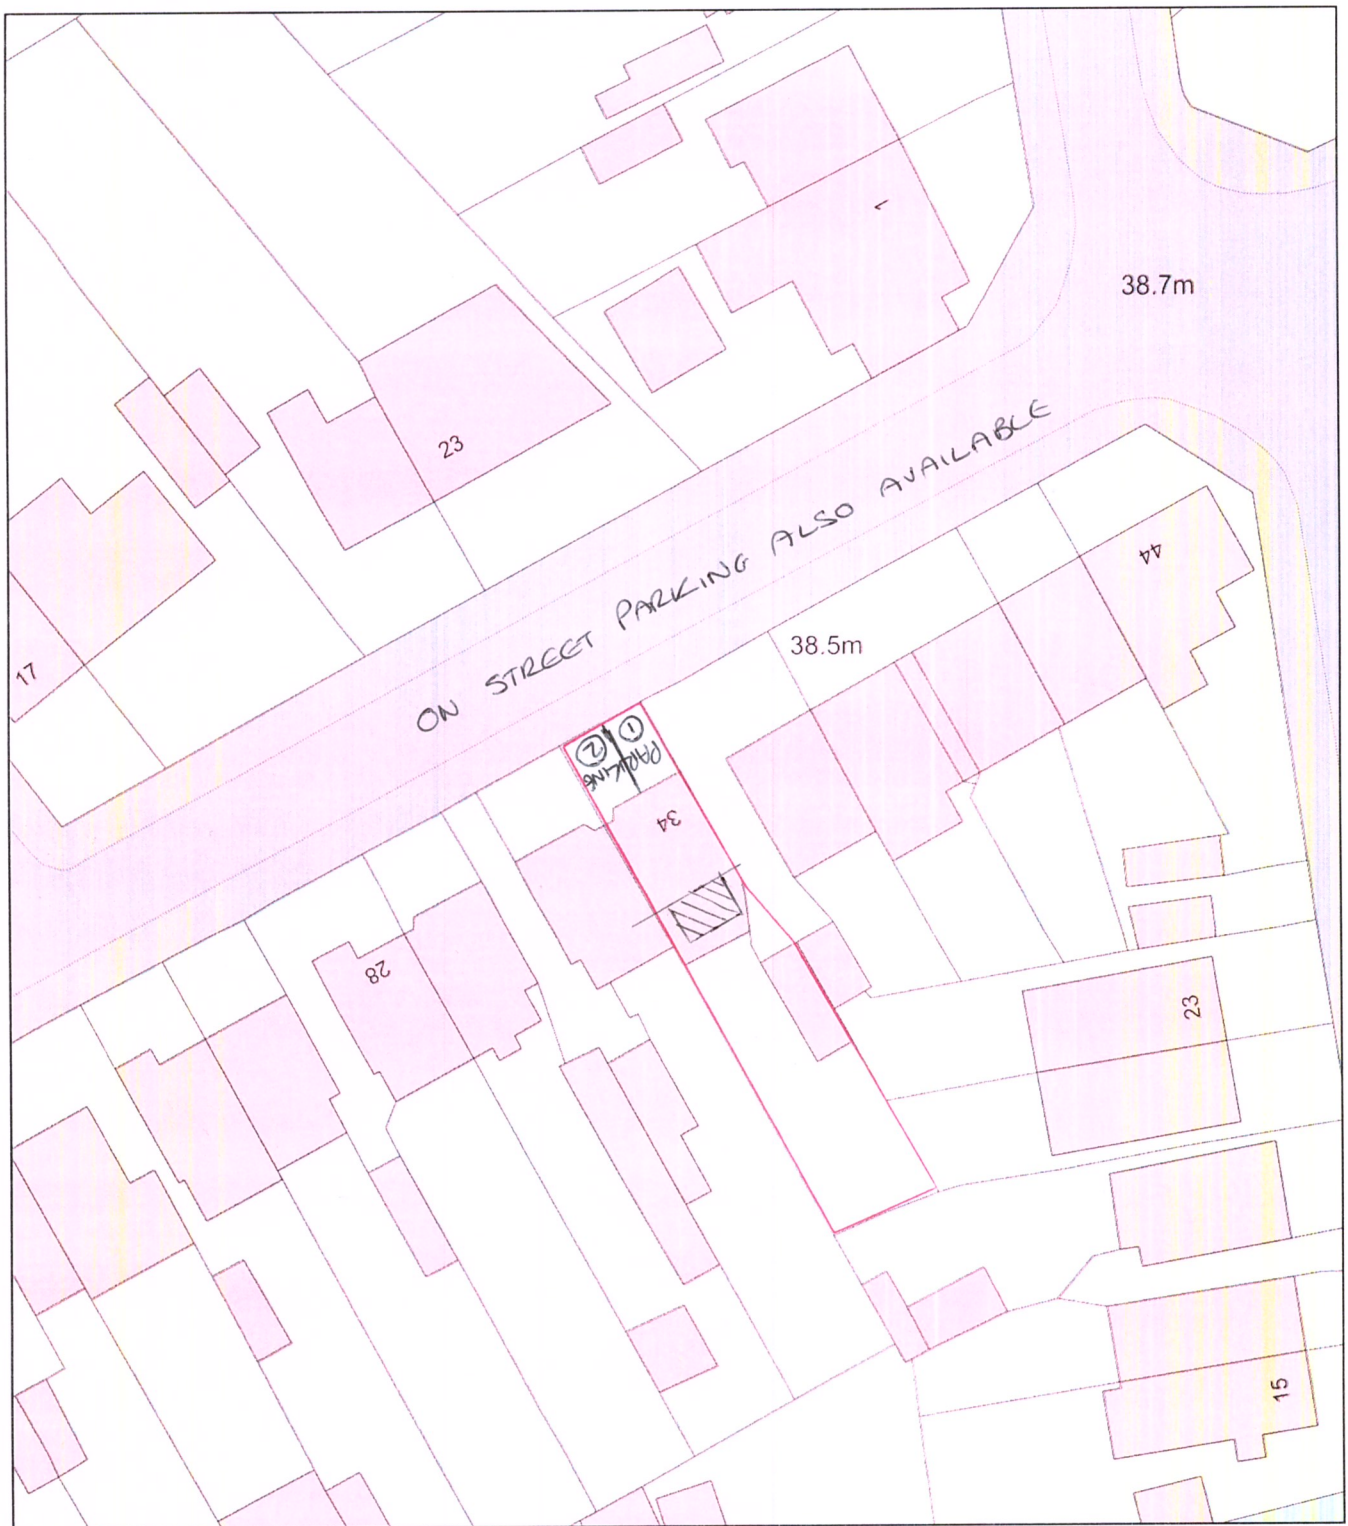

Plan Produced for: 34 Aldermoor Road

Date Produced: 03 Feb 2021

Plan Reference Number: TQRQM21034110751461

Scale: 1:500 @ A4