


HAVANT BOROUGH COUNCIL
24 AUG 2021
RECEIVED

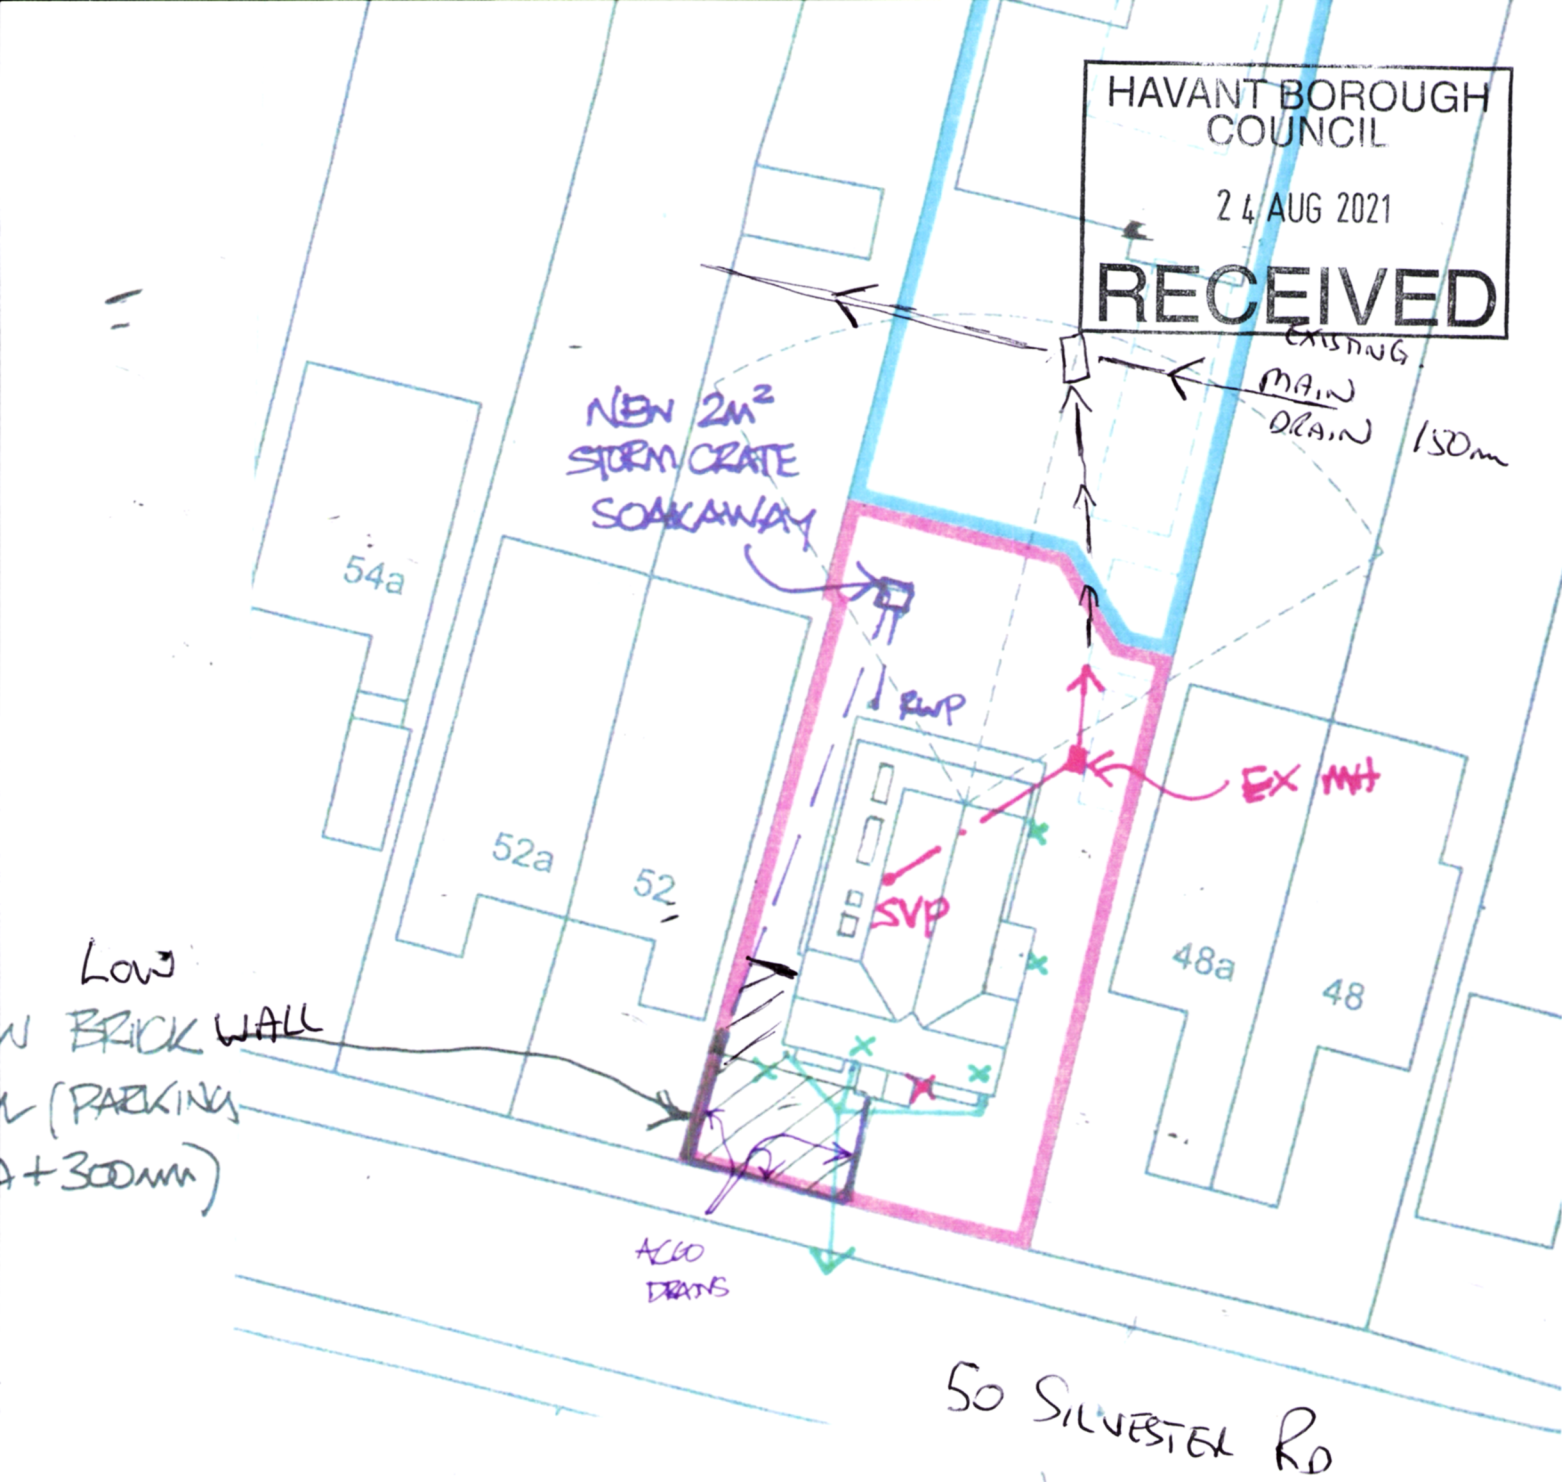

SITE PLAN

CONDITION 6.

X EXISTING GULLIES

• NEW SVP

X SVP DISUSED

— ACCO DRAIN CHANNELS



PARKING AREA.
BLOCK PAVING
PERMEABLE/POROUS
CONSTRUCTION