



Tideways, 52 Maisemore Gardens, Emsworth, PO10 7JX

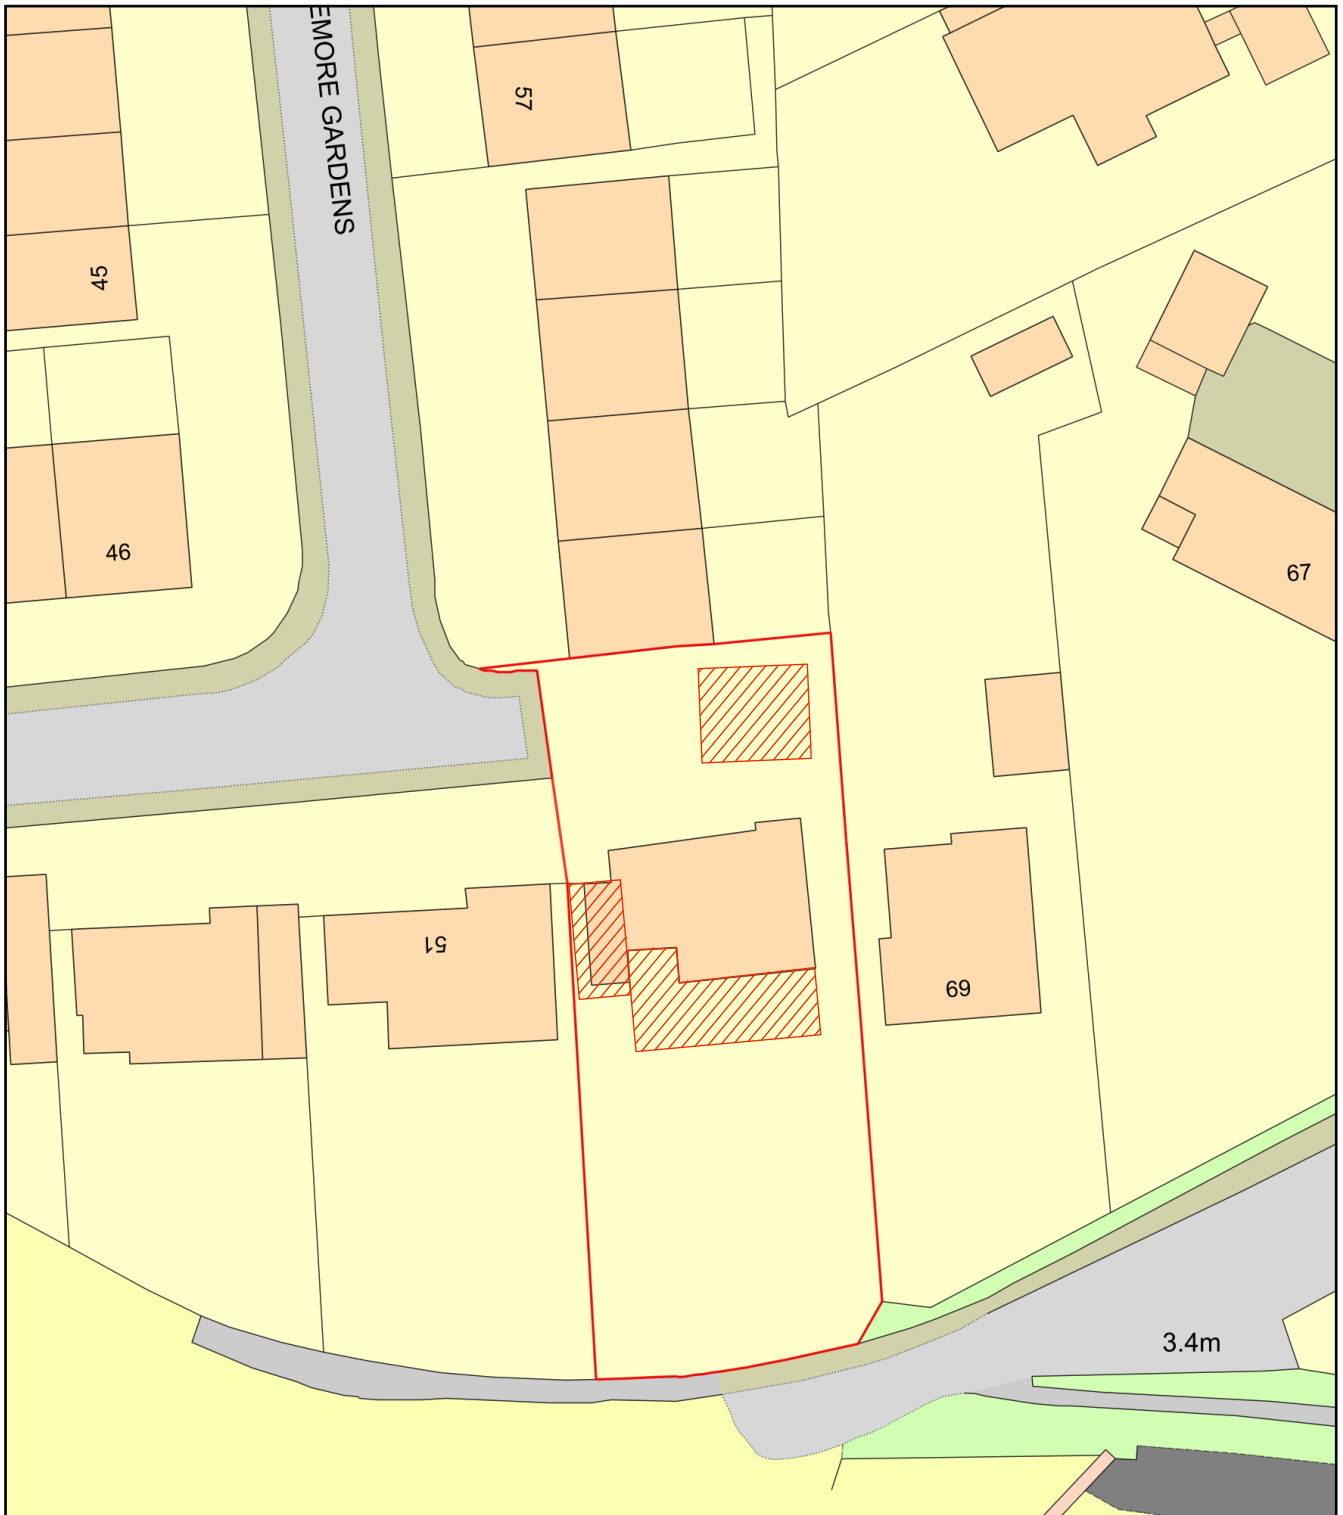

0 20
Metres

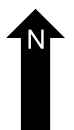

Plan Produced for: Tom Barnes

Date Produced: 02 Mar 2021

Plan Reference Number: TQRQM21061132406562

Scale: 1:500 @ A4