
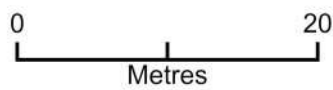


65 St Thomas Avenue PO11 0EU

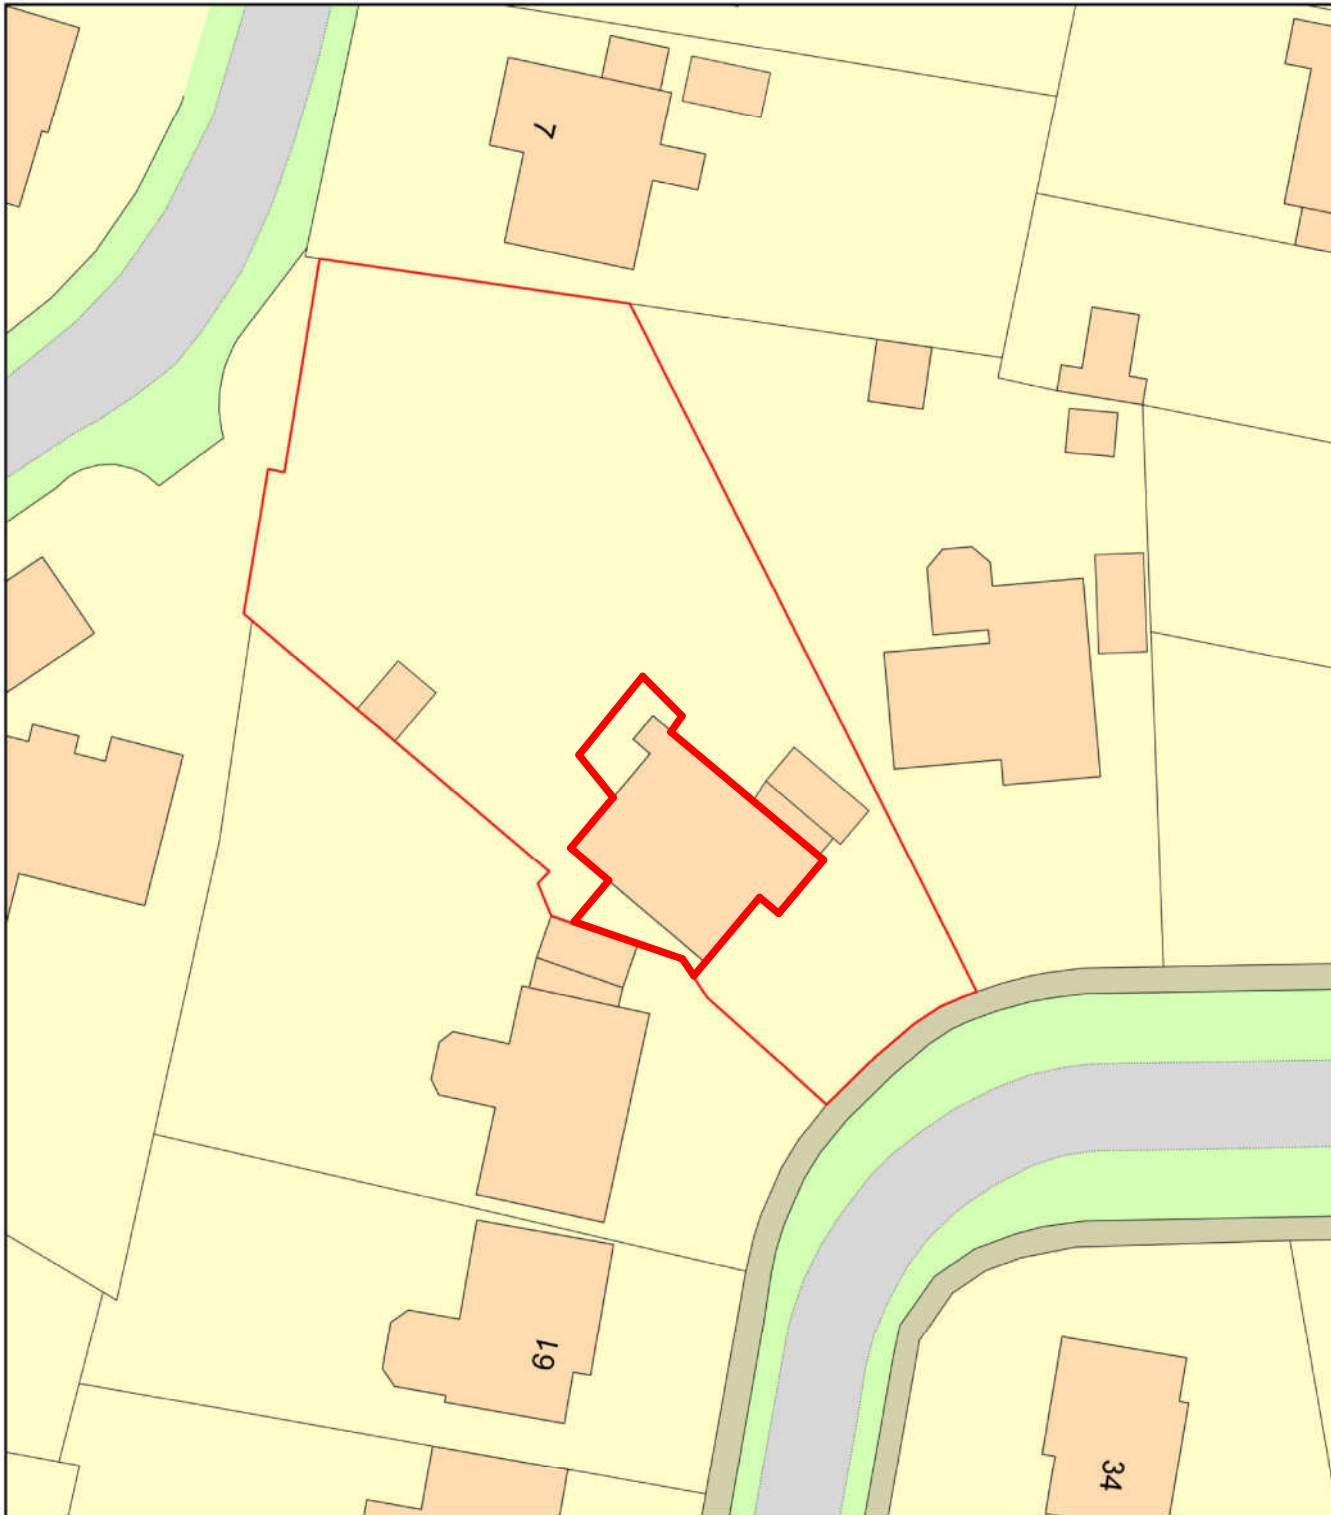

Plan Produced for: Parkers Design  
Date Produced: 17 Dec 2020  
Plan Reference Number: TQRQM20352212543353  
Scale: 1:500 @ A4

© Crown copyright and database rights 2019 OS 100042766

|       |  |  |  |  |  |  |  |  |    |
|-------|--|--|--|--|--|--|--|--|----|
| 1:500 |  |  |  |  |  |  |  |  | 50 |
| 1:200 |  |  |  |  |  |  |  |  | 20 |
| 1:100 |  |  |  |  |  |  |  |  | 10 |
| 1:50  |  |  |  |  |  |  |  |  | 5  |



| PROJECT    |  | CLIENT     |            |                |
|------------|--|------------|------------|----------------|
| SHEET      |  | Date       | Issue Date | Scale (@ A3)   |
|            |  | Drawn by   | SW         | DRAWING NUMBER |
|            |  | Checked by | SR         | P106           |
| Block Plan |  | REV        |            |                |