


This drawing may be scaled with reference to the scale bar for planning application purposes only. Do not scale for any other purpose. use only annotated dimensions. All dimensions are to be checked by parties using the drawing, and any errors or omissions are to be reported to James Potter Associates Ltd.

| Rev. | Date     | Note | Author | Checked |
|------|----------|------|--------|---------|
| -    | dd/mm/yy | Note | XXX    | XXX     |

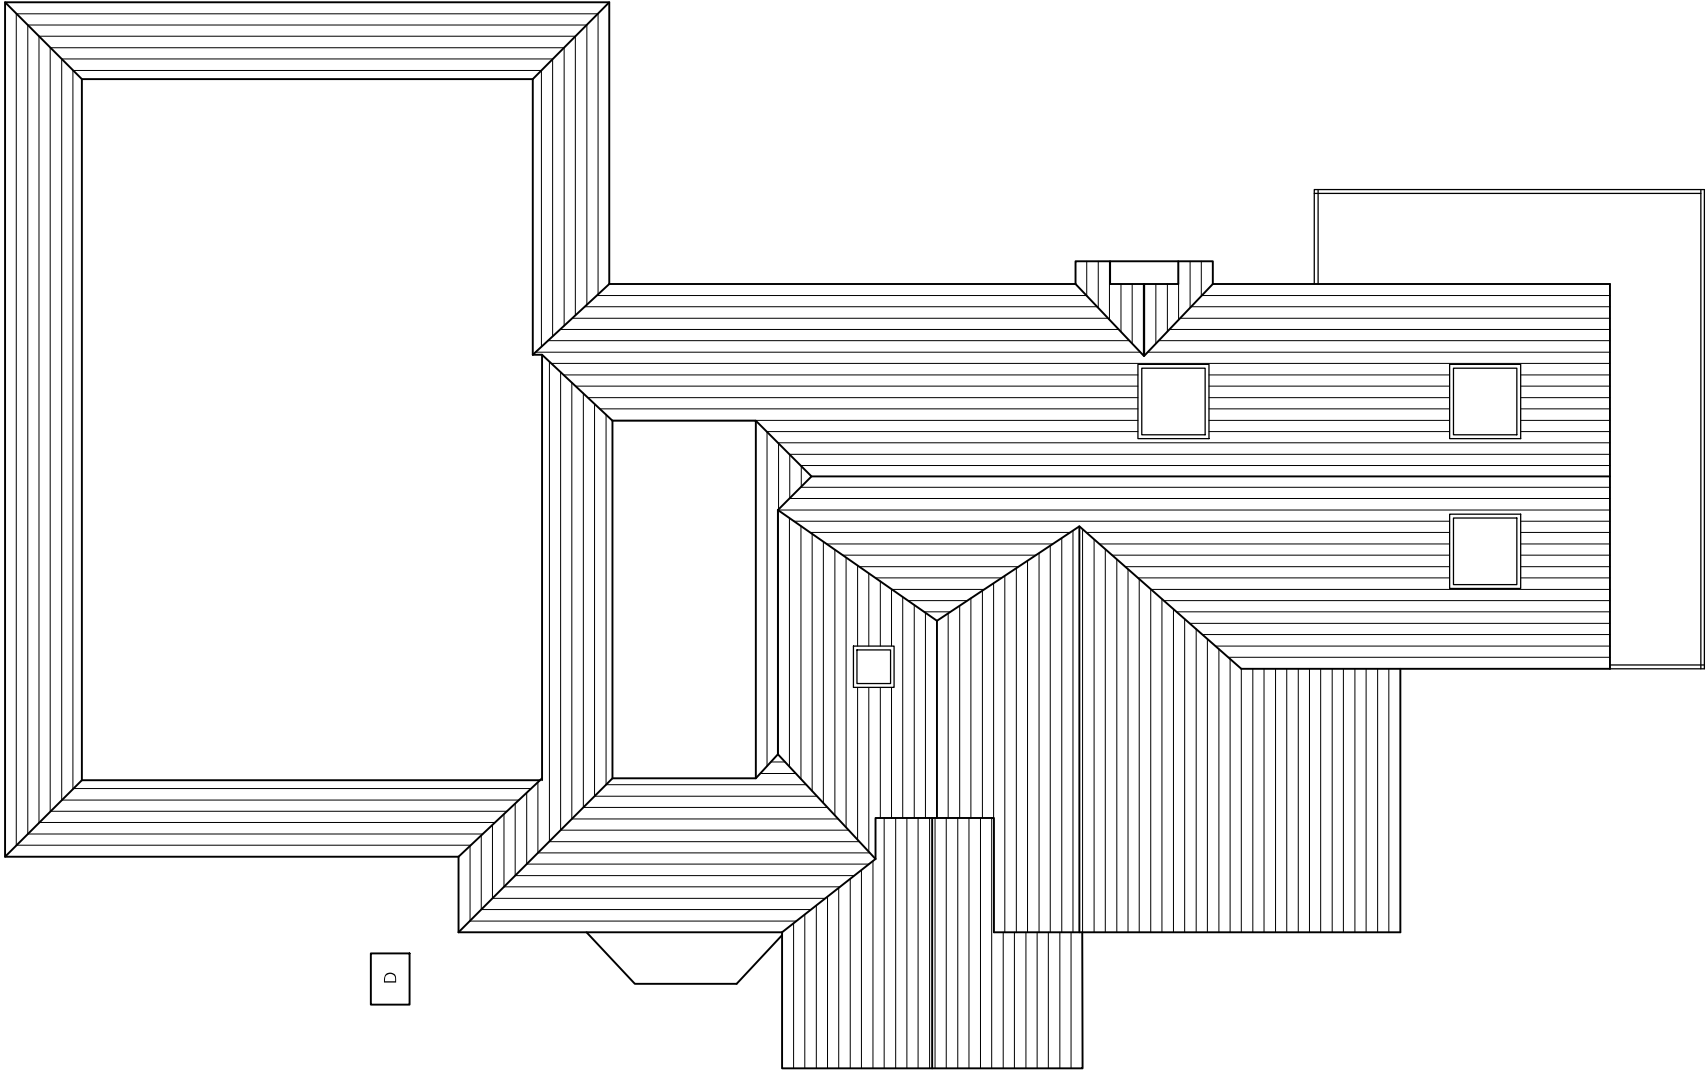

PROPOSED ROOF FLOOR PLAN

1:100

0

1

2

3

4

5

10m

NORTH

|         |                                                                                        |            |    |   |                    |
|---------|----------------------------------------------------------------------------------------|------------|----|---|--------------------|
| Project | REAR, FRONT & SIDE<br>EXTENSIONS & ALTERATIONS<br>113 HAVANT ROAD<br>EMSWORTH PO10 7LG |            |    | Drawing   | PROPOSED ROOF PLAN |
|         |                                                                                        |            |    | Job-Dwg<br>Number   | 20042-PL-007       |
| Client  | MR & MRS STEPHEN                                                                       |            |    | <div><div>JPA</div><div>JAMES POTTER<br/>ASSOCIATES</div><div>www.jpa.design</div><div>JPA - PORTSMOUTH<br/>64 Hunter Road, SOUTHSEA,<br/>Portsmouth PO4 1YU<br/>t: +44(0)78067612150</div></div> |                    |
| Status  | PLANNING                                                                               |            |    |   |                    |
| Scale   | 1:100                                                                                  | Sheet Size | A3 |   |                    |
| Author  | LB/RB                                                                                  | Checked    | JP | Date   | 13/11/2020         |