
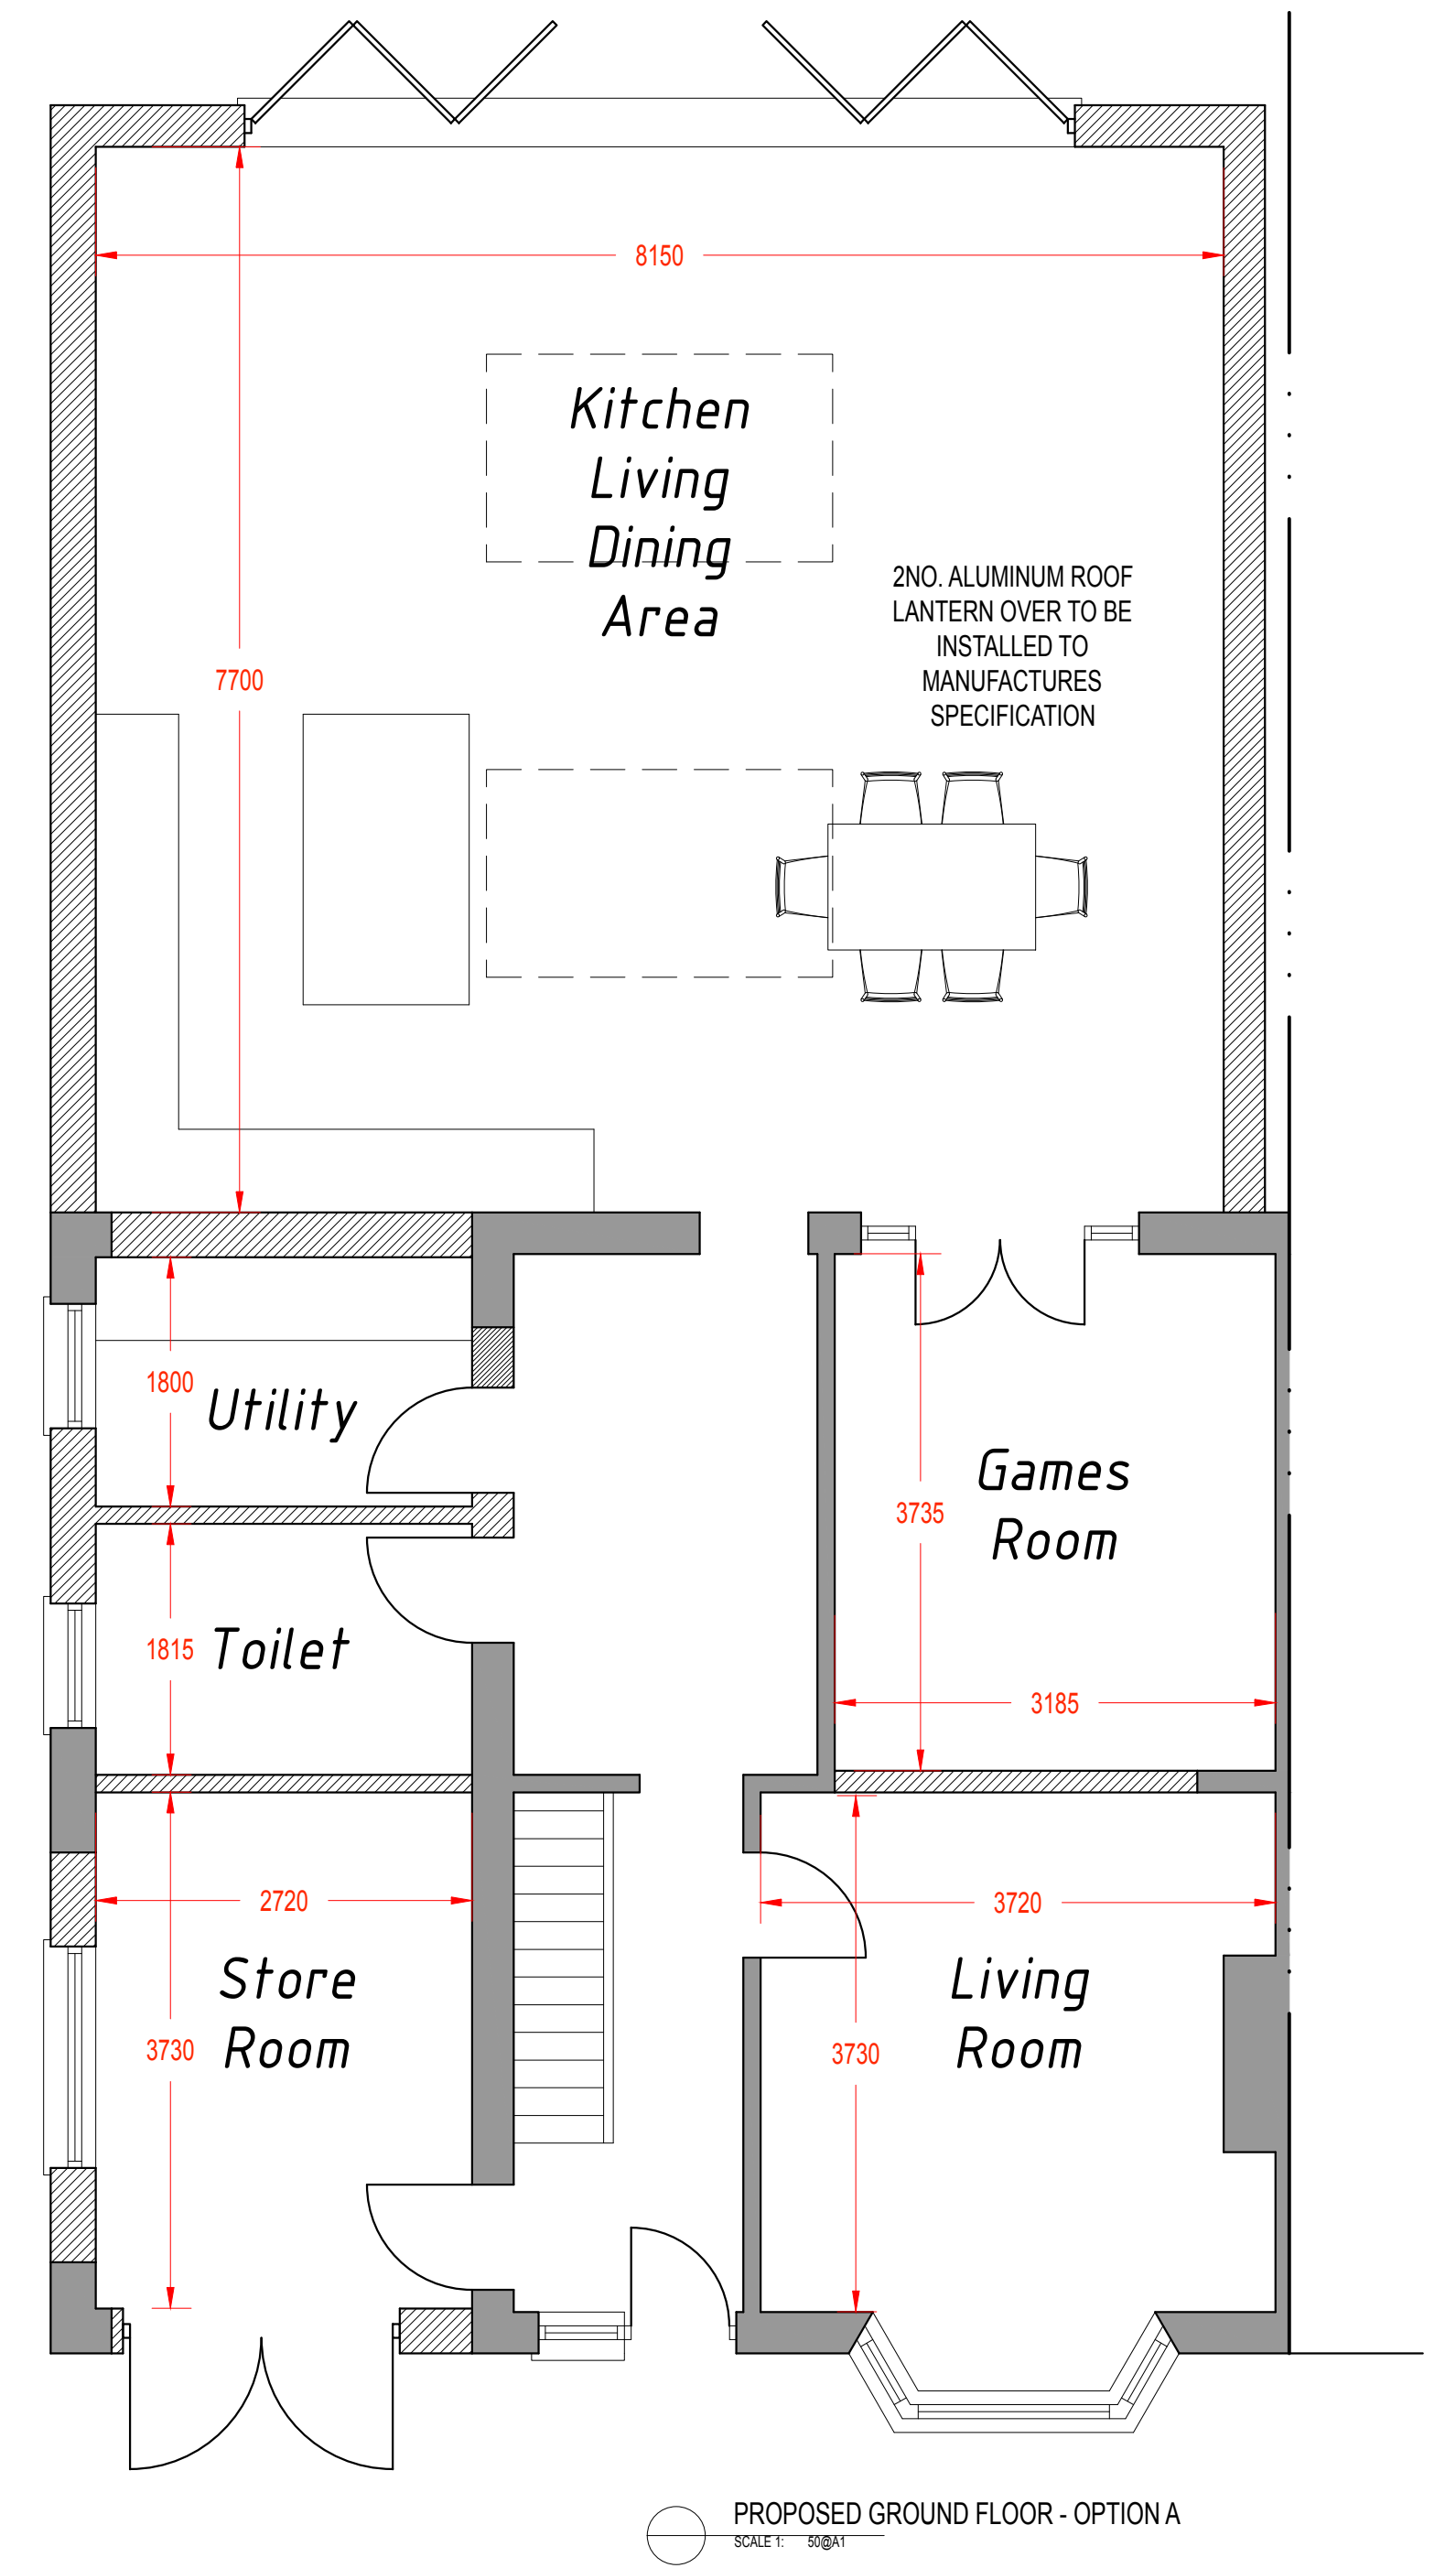
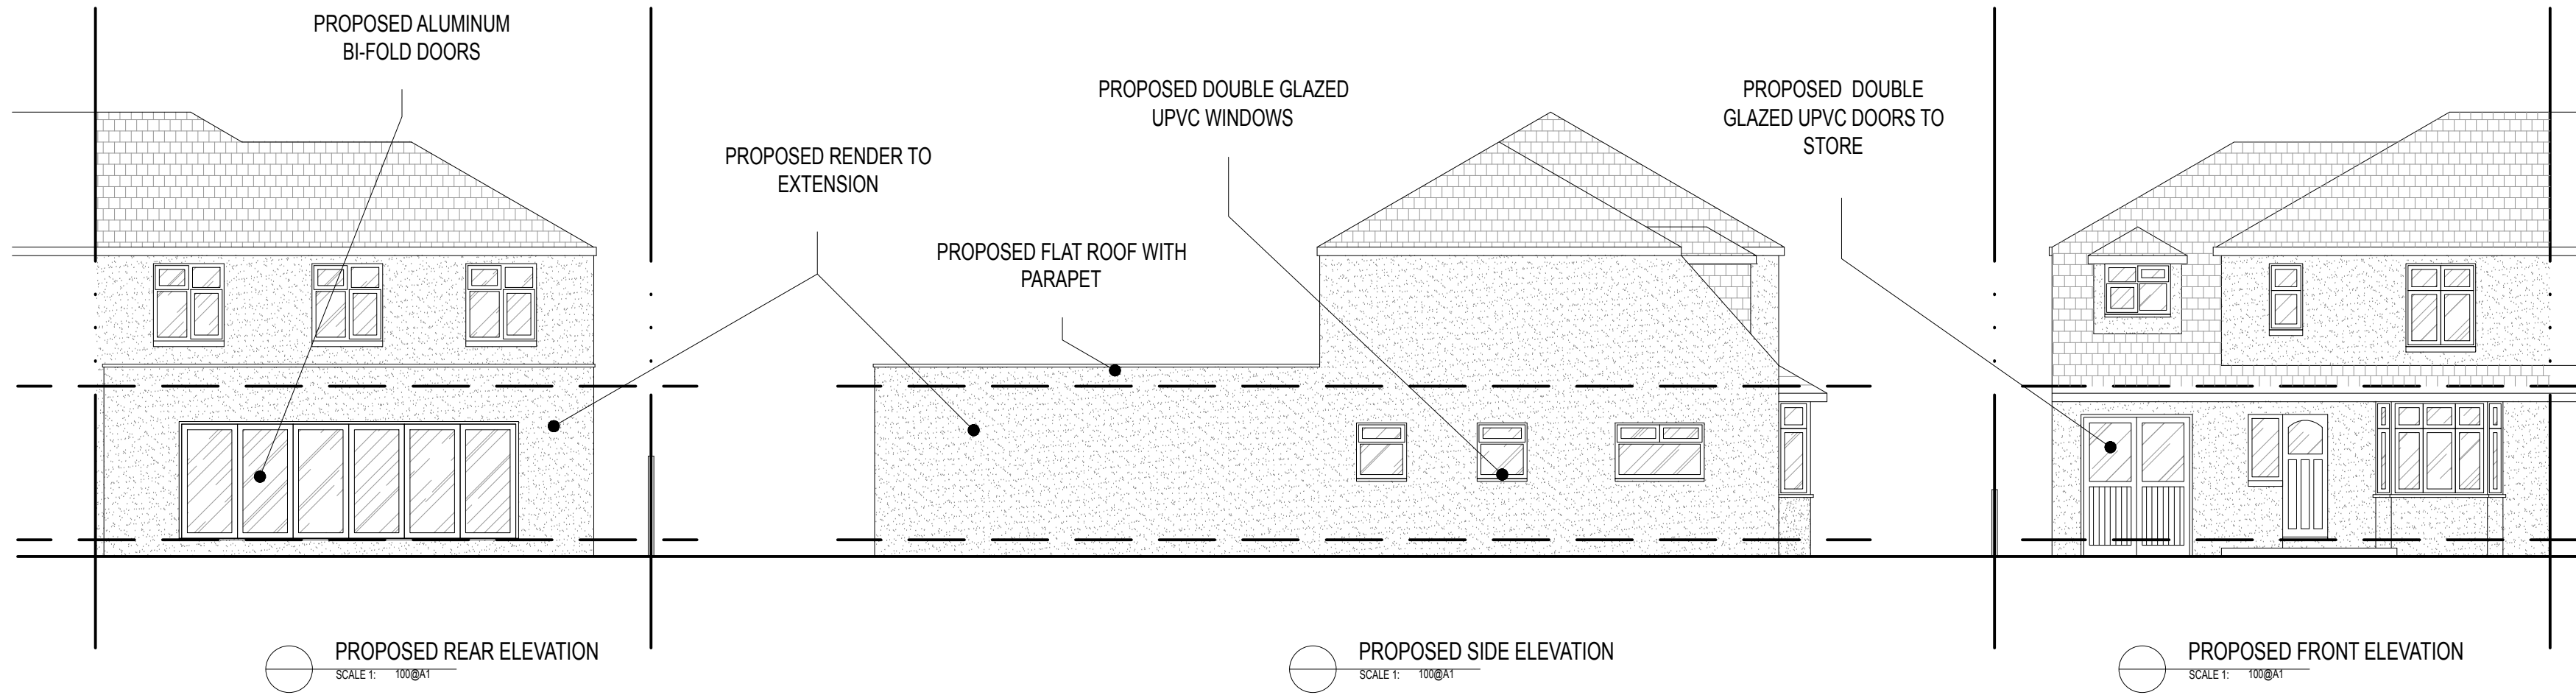
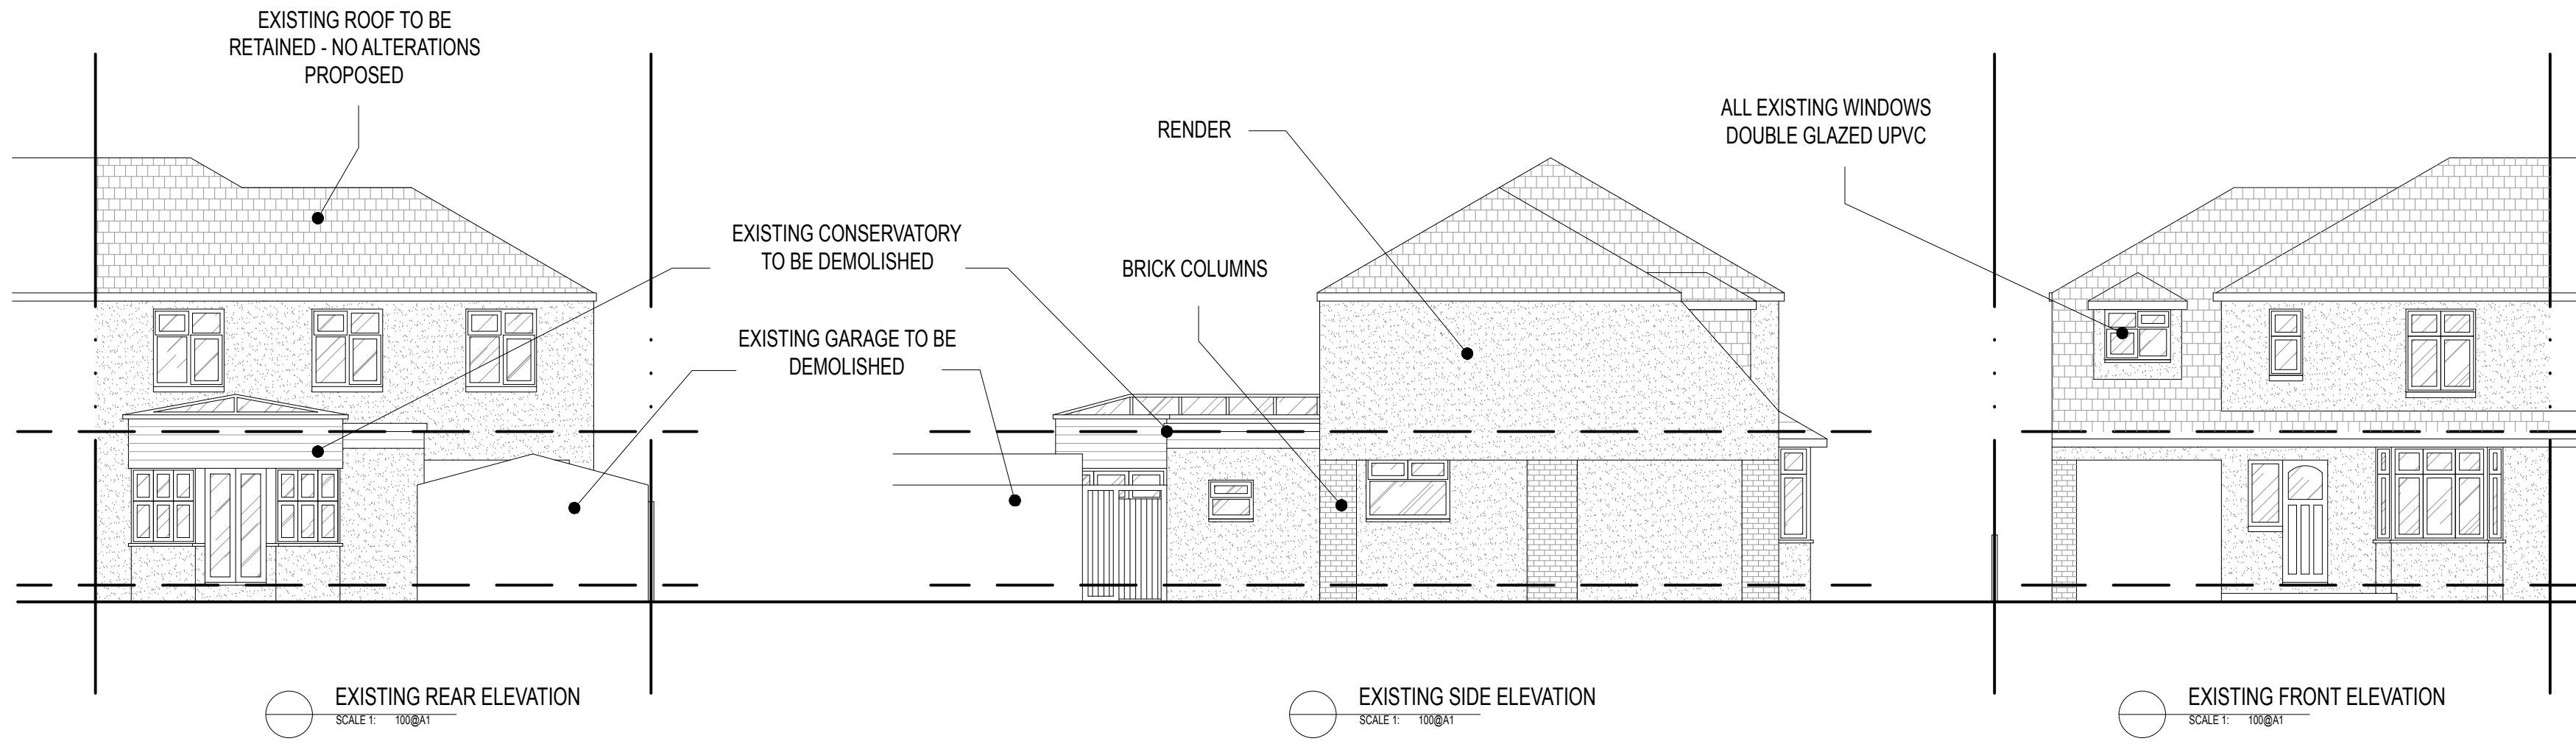


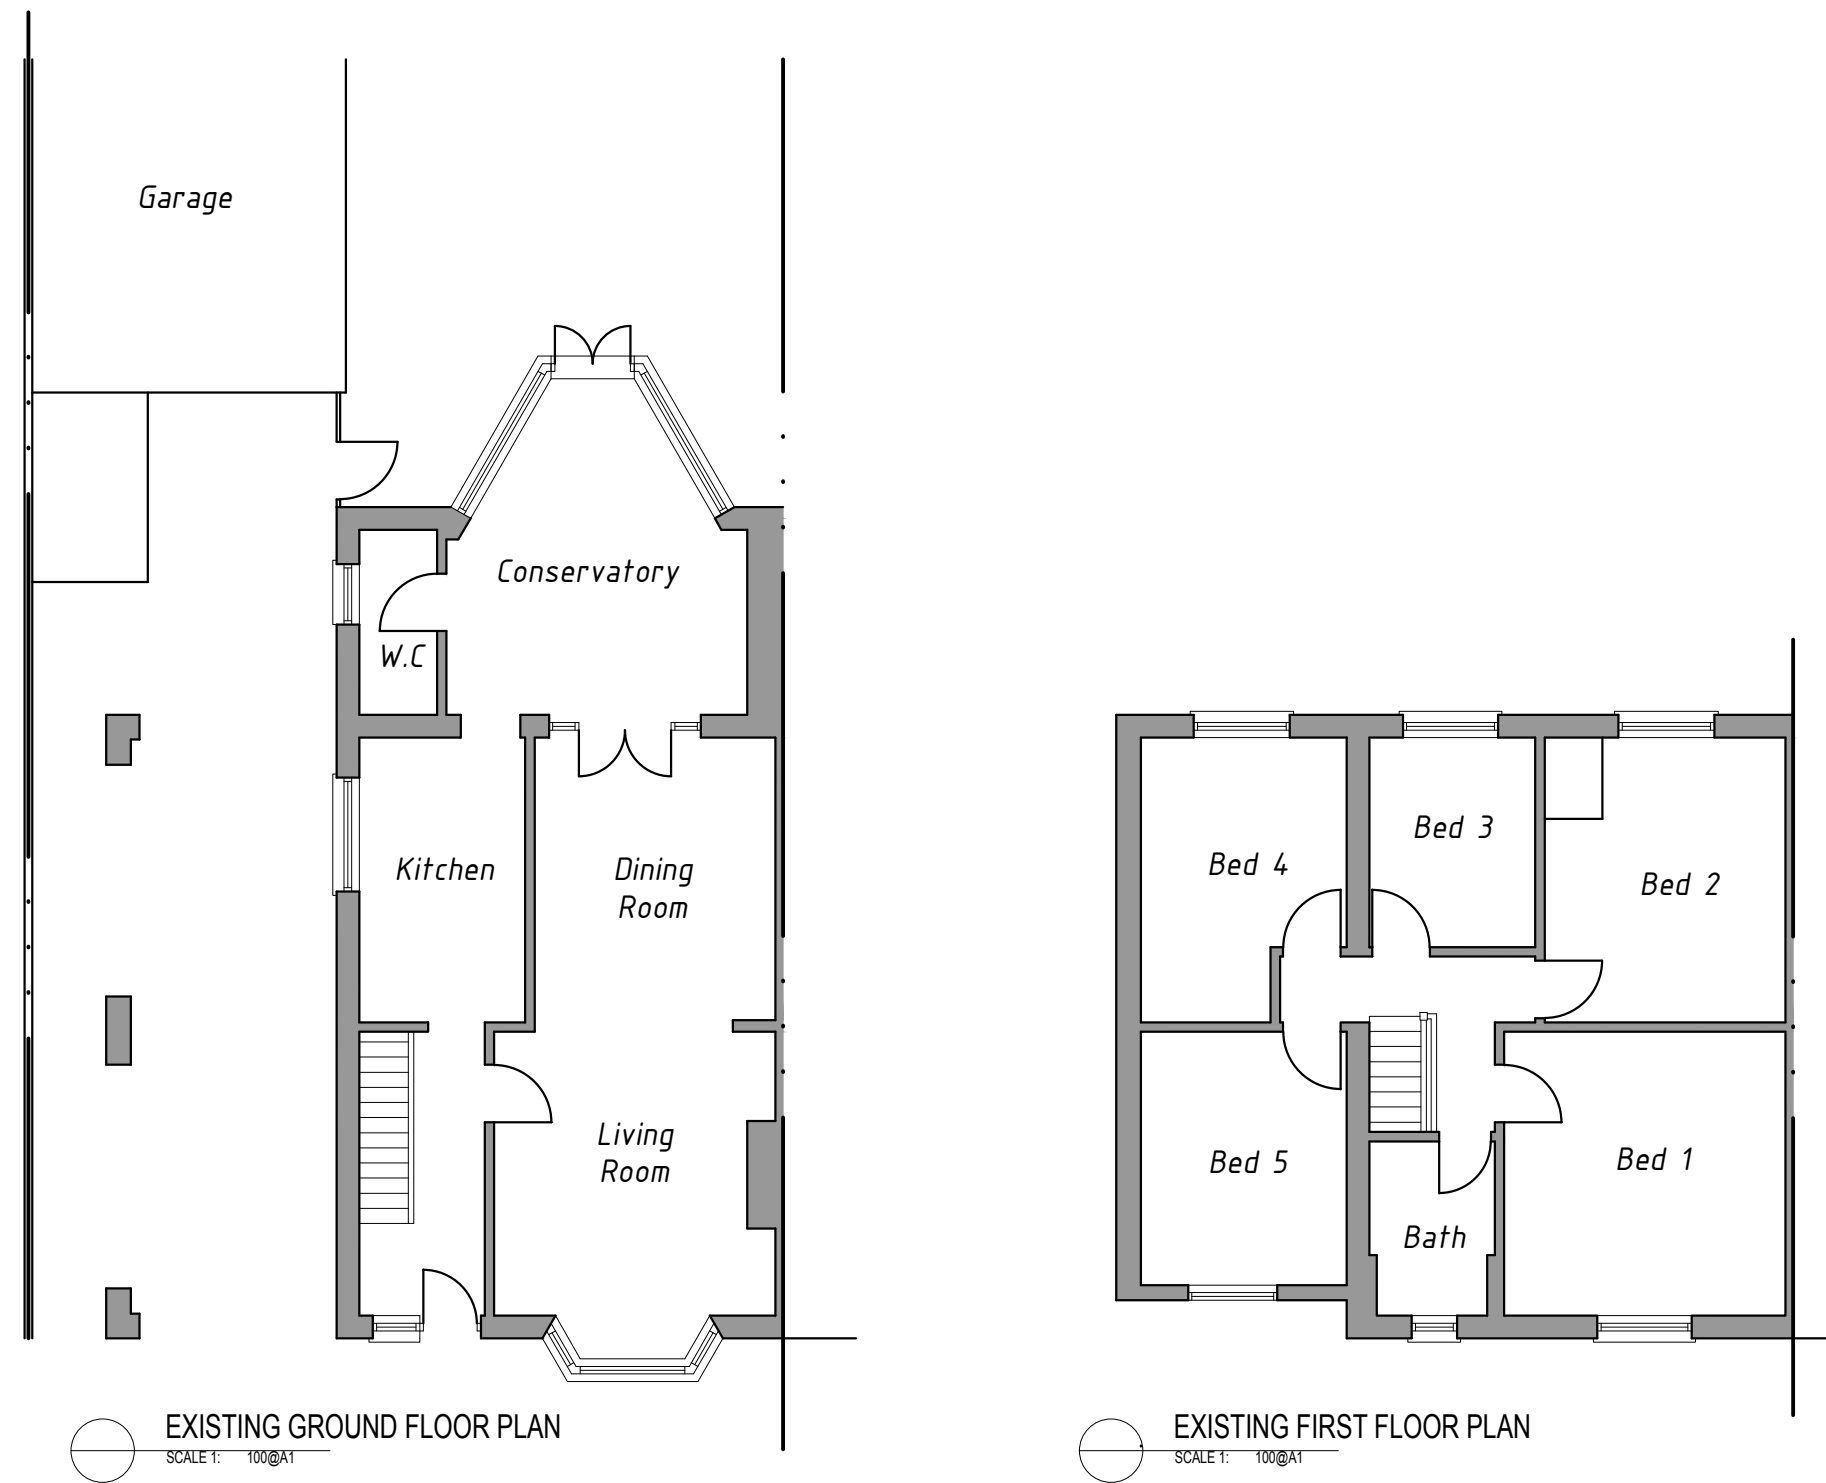

1. All dimensions to be checked on site by those undertaking the work.
2. Where reference is given to a written specification that and take precedence over the drawing.
3. Where two or more drawings illustrate the same element, priority shall be given to the drawing.
4. Later drawings supersede and/or amend details always take precedence over earlier versions.
5. Elements that are subject to detailed design by others are shown as outline and shall not be taken as the final detail unless otherwise stated.
6. All work shall be to the satisfaction of the Building Control and in accordance with current British Standards.

26 LESTER AVENUE POW SHE			
EXISTING AND PROPOSED DRAWINGS			
DATE	01/01	DRAWING NUMBER	REVISION
SCALE	1:50 1:100 @ A1	LES_01	-
PLANNING			