


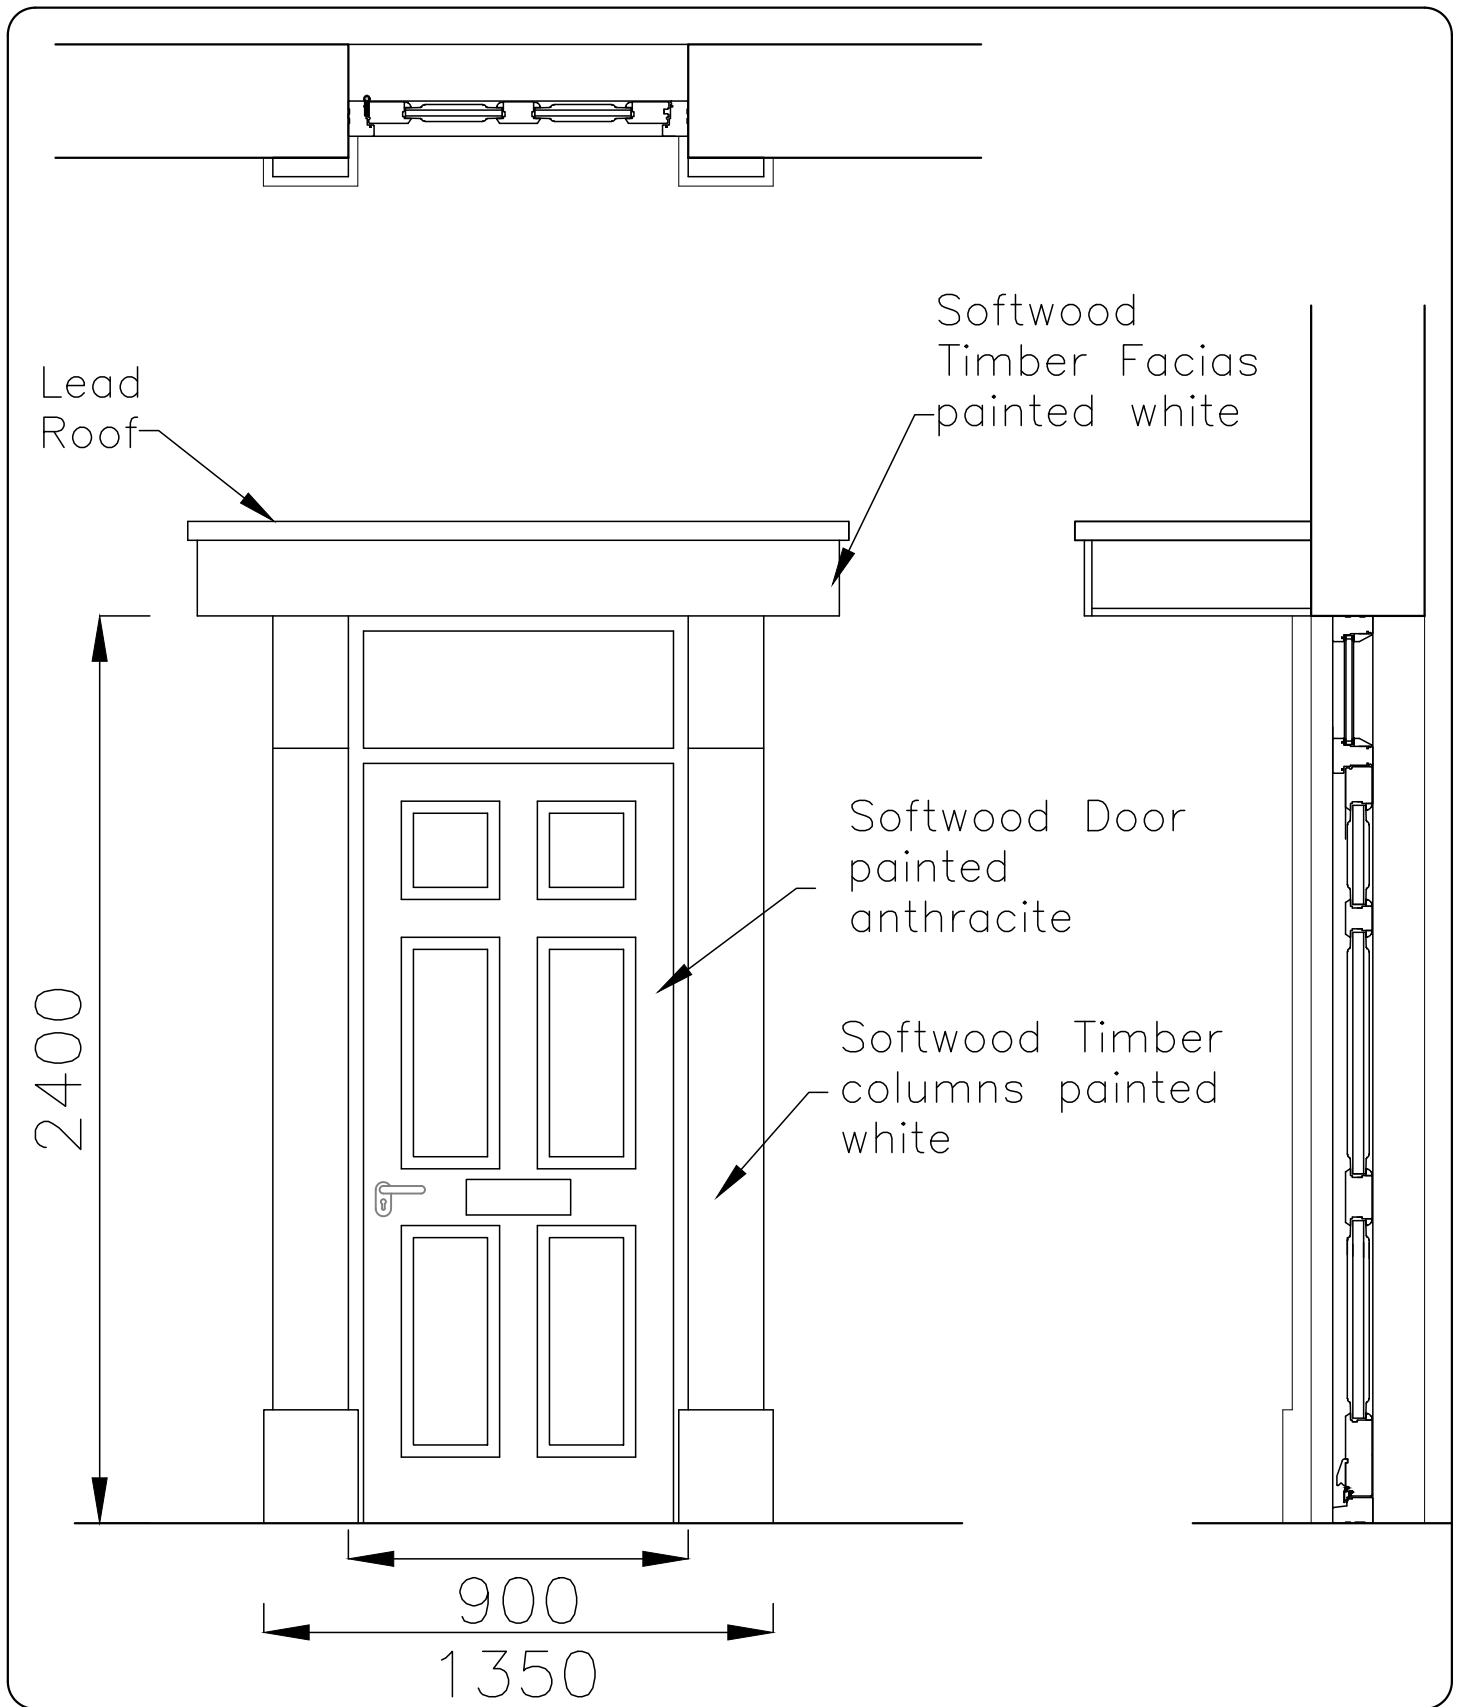

**CAD**

Critchley Architecture And Design Ltd.  
Contact: 02392 474 919 | info@caad.online

The Old Brewery, 15E South Street, Havant, PO9 1BU

Job

14 East Street,  
Havant,  
PO9 1AQ

Job No.

20025

Title

Door Detail

Drawing No.

702

Date: 22/10/2020

Drawn: CAL

Scale: 1:5 @ A4