


**PROPOSED SIDE & REAR ADDITIONS.
75, KINGS ROAD, HAYLING ISLAND, HANTS.
FOR MR & MRS T. COWENS.**

HAVANT BOROUGH COUNCIL
05 JUL 2021
RECEIVED

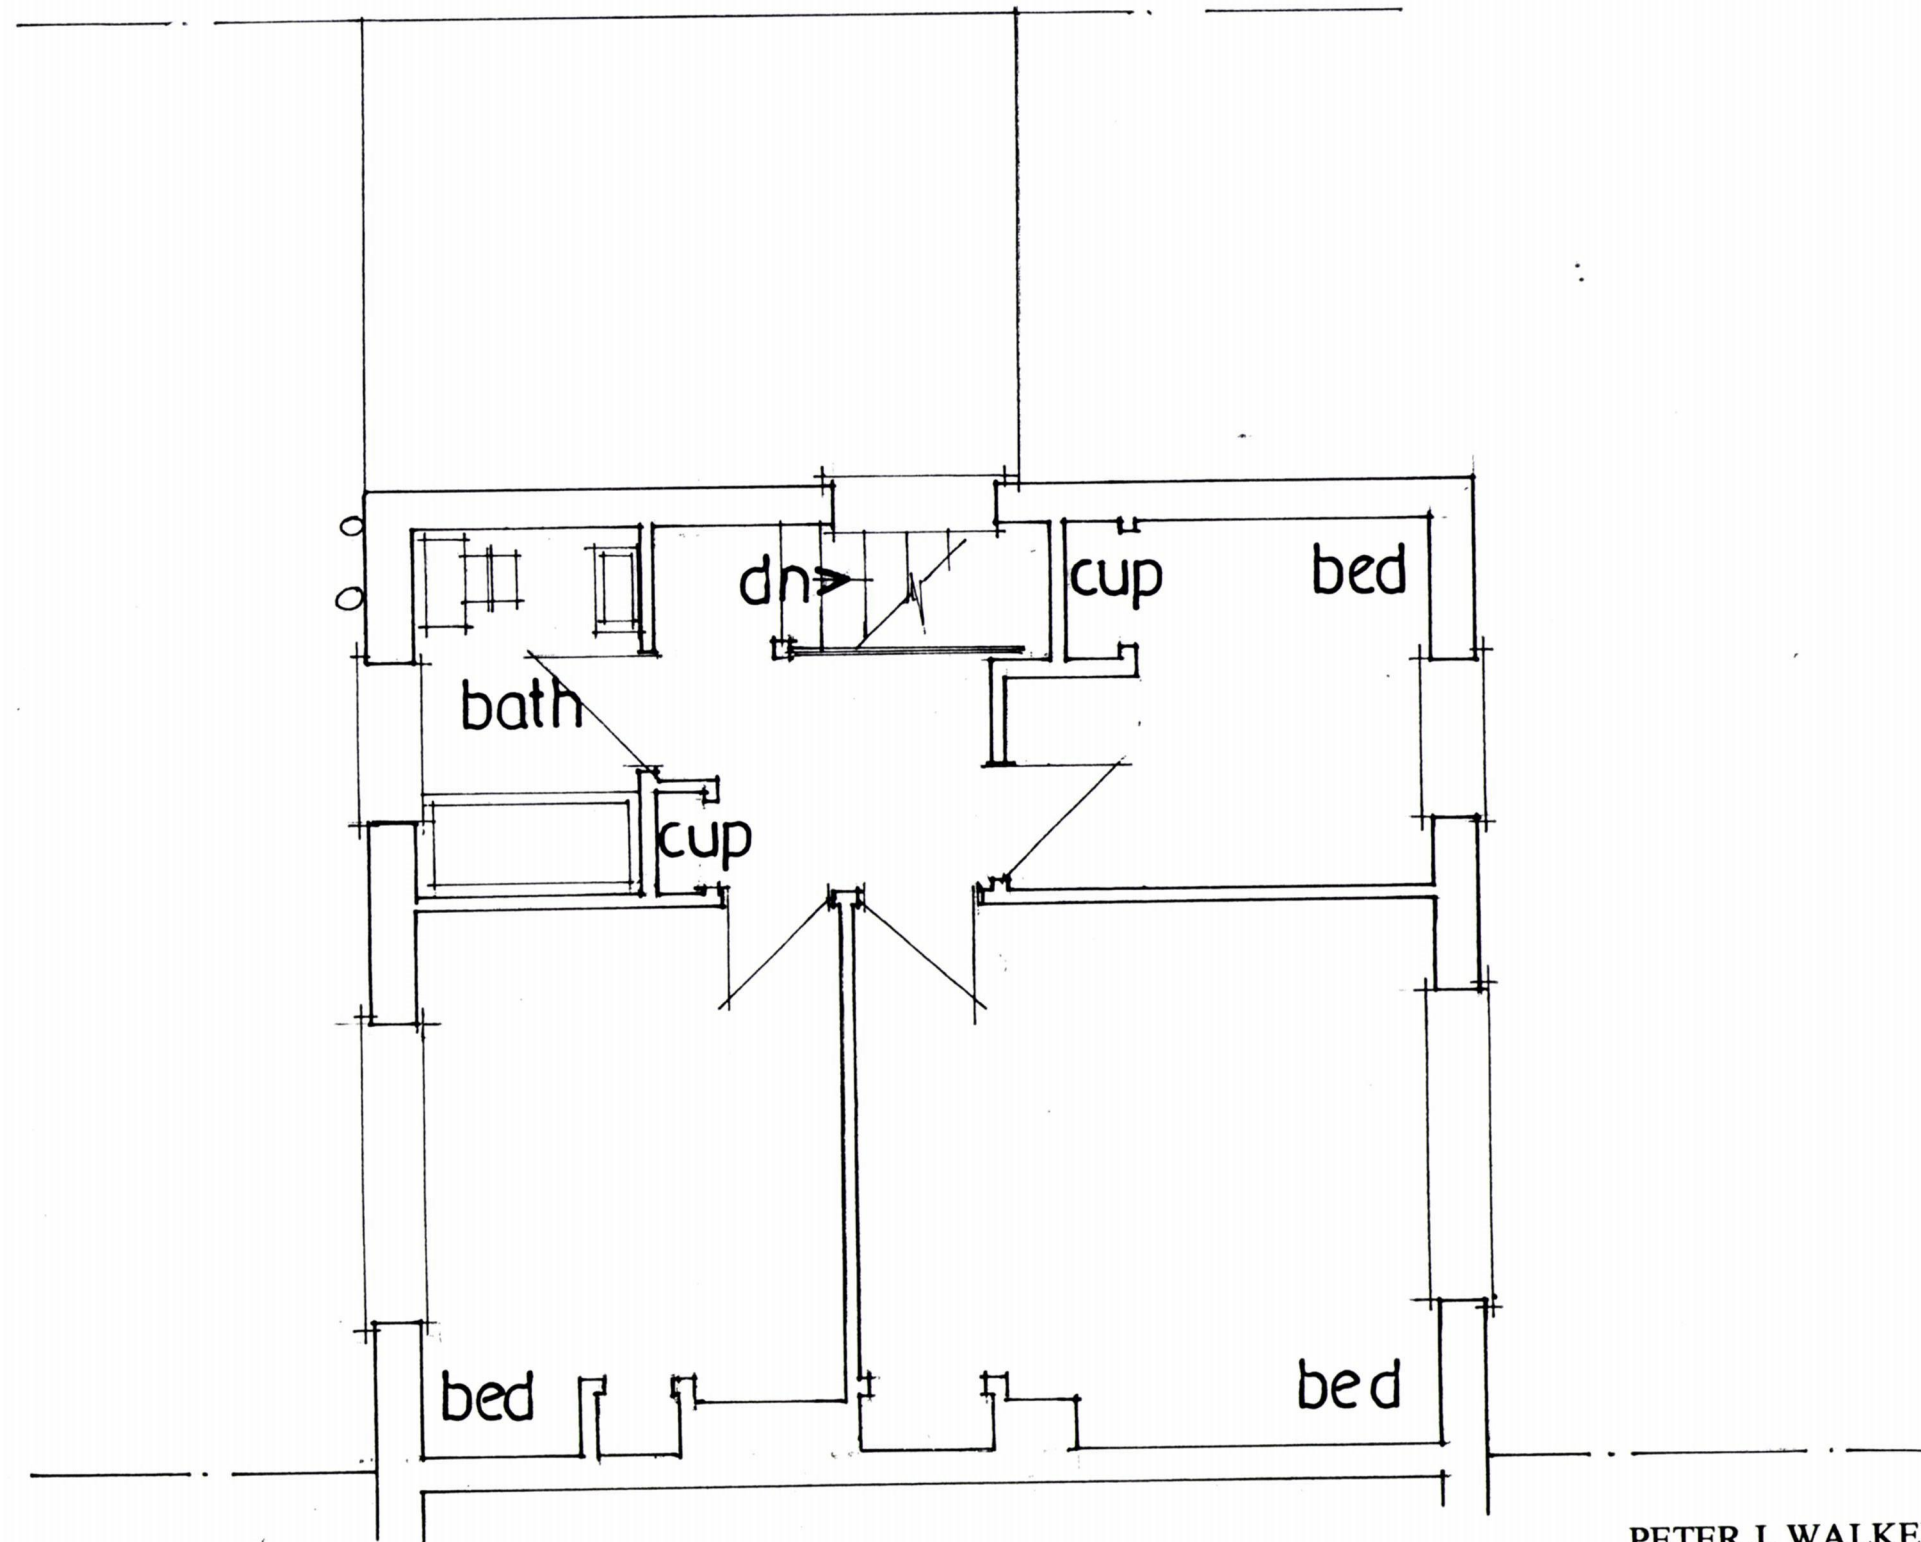

REVISED SCHEME

date June 21
scale 1:50

EXISTING FIRST FLOOR

PETER J. WALKER
ISLAND DESIGN
182 SEAFRONT, HAYLING ISLAND, HANTS
PO11 9AN
TEL: 02392467571