


- KEY:
- Blockwork
  - External brickwork
  - Timber/metal framed stud walling
  - Mains Powered Extract Fan
  - Mains Powered interconnecting smoke detectors
  - Mains Powered interconnecting heat detectors
  - SVP Soil & vent pipe
  - SS Stub stack
  - RWP Rain water pipe
  - Spot levels




## APPENDIX 1 TREE QUALITY ASSESSMENT PLAN REV1 2021

- Tree of moderate quality
- Tree of low quality

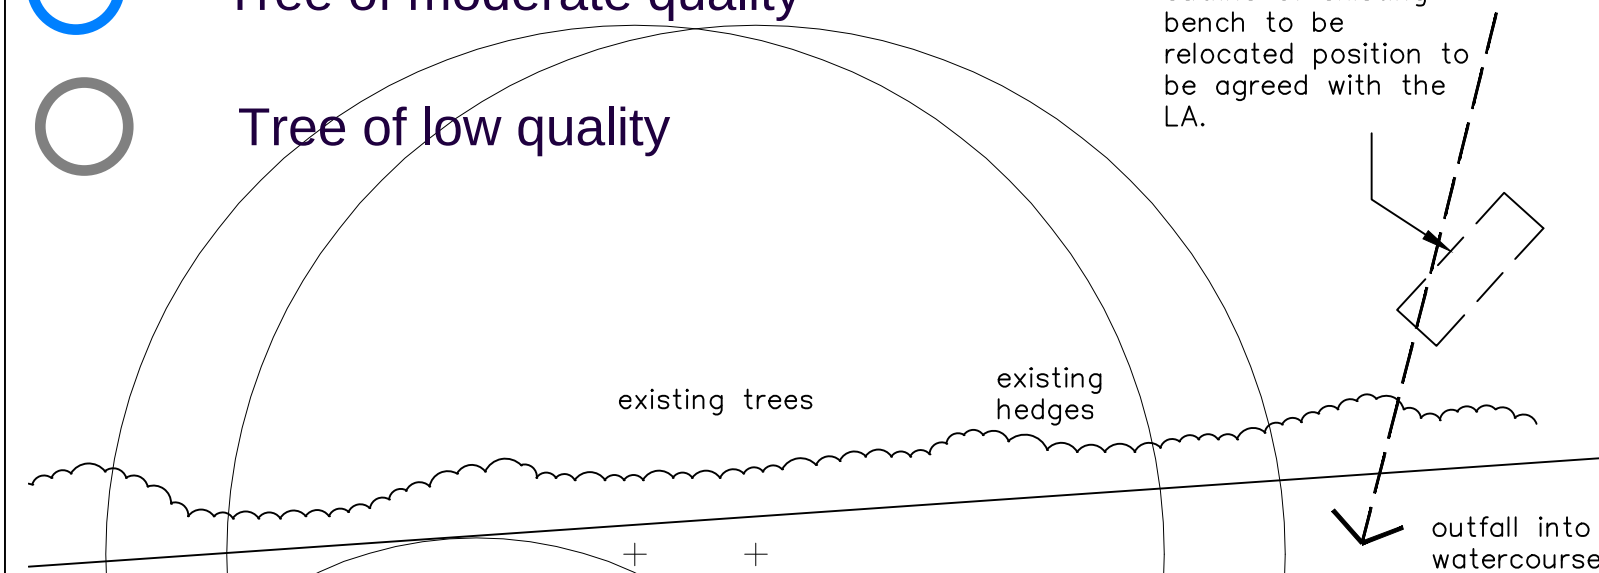

approx line of football pitch from Norse details

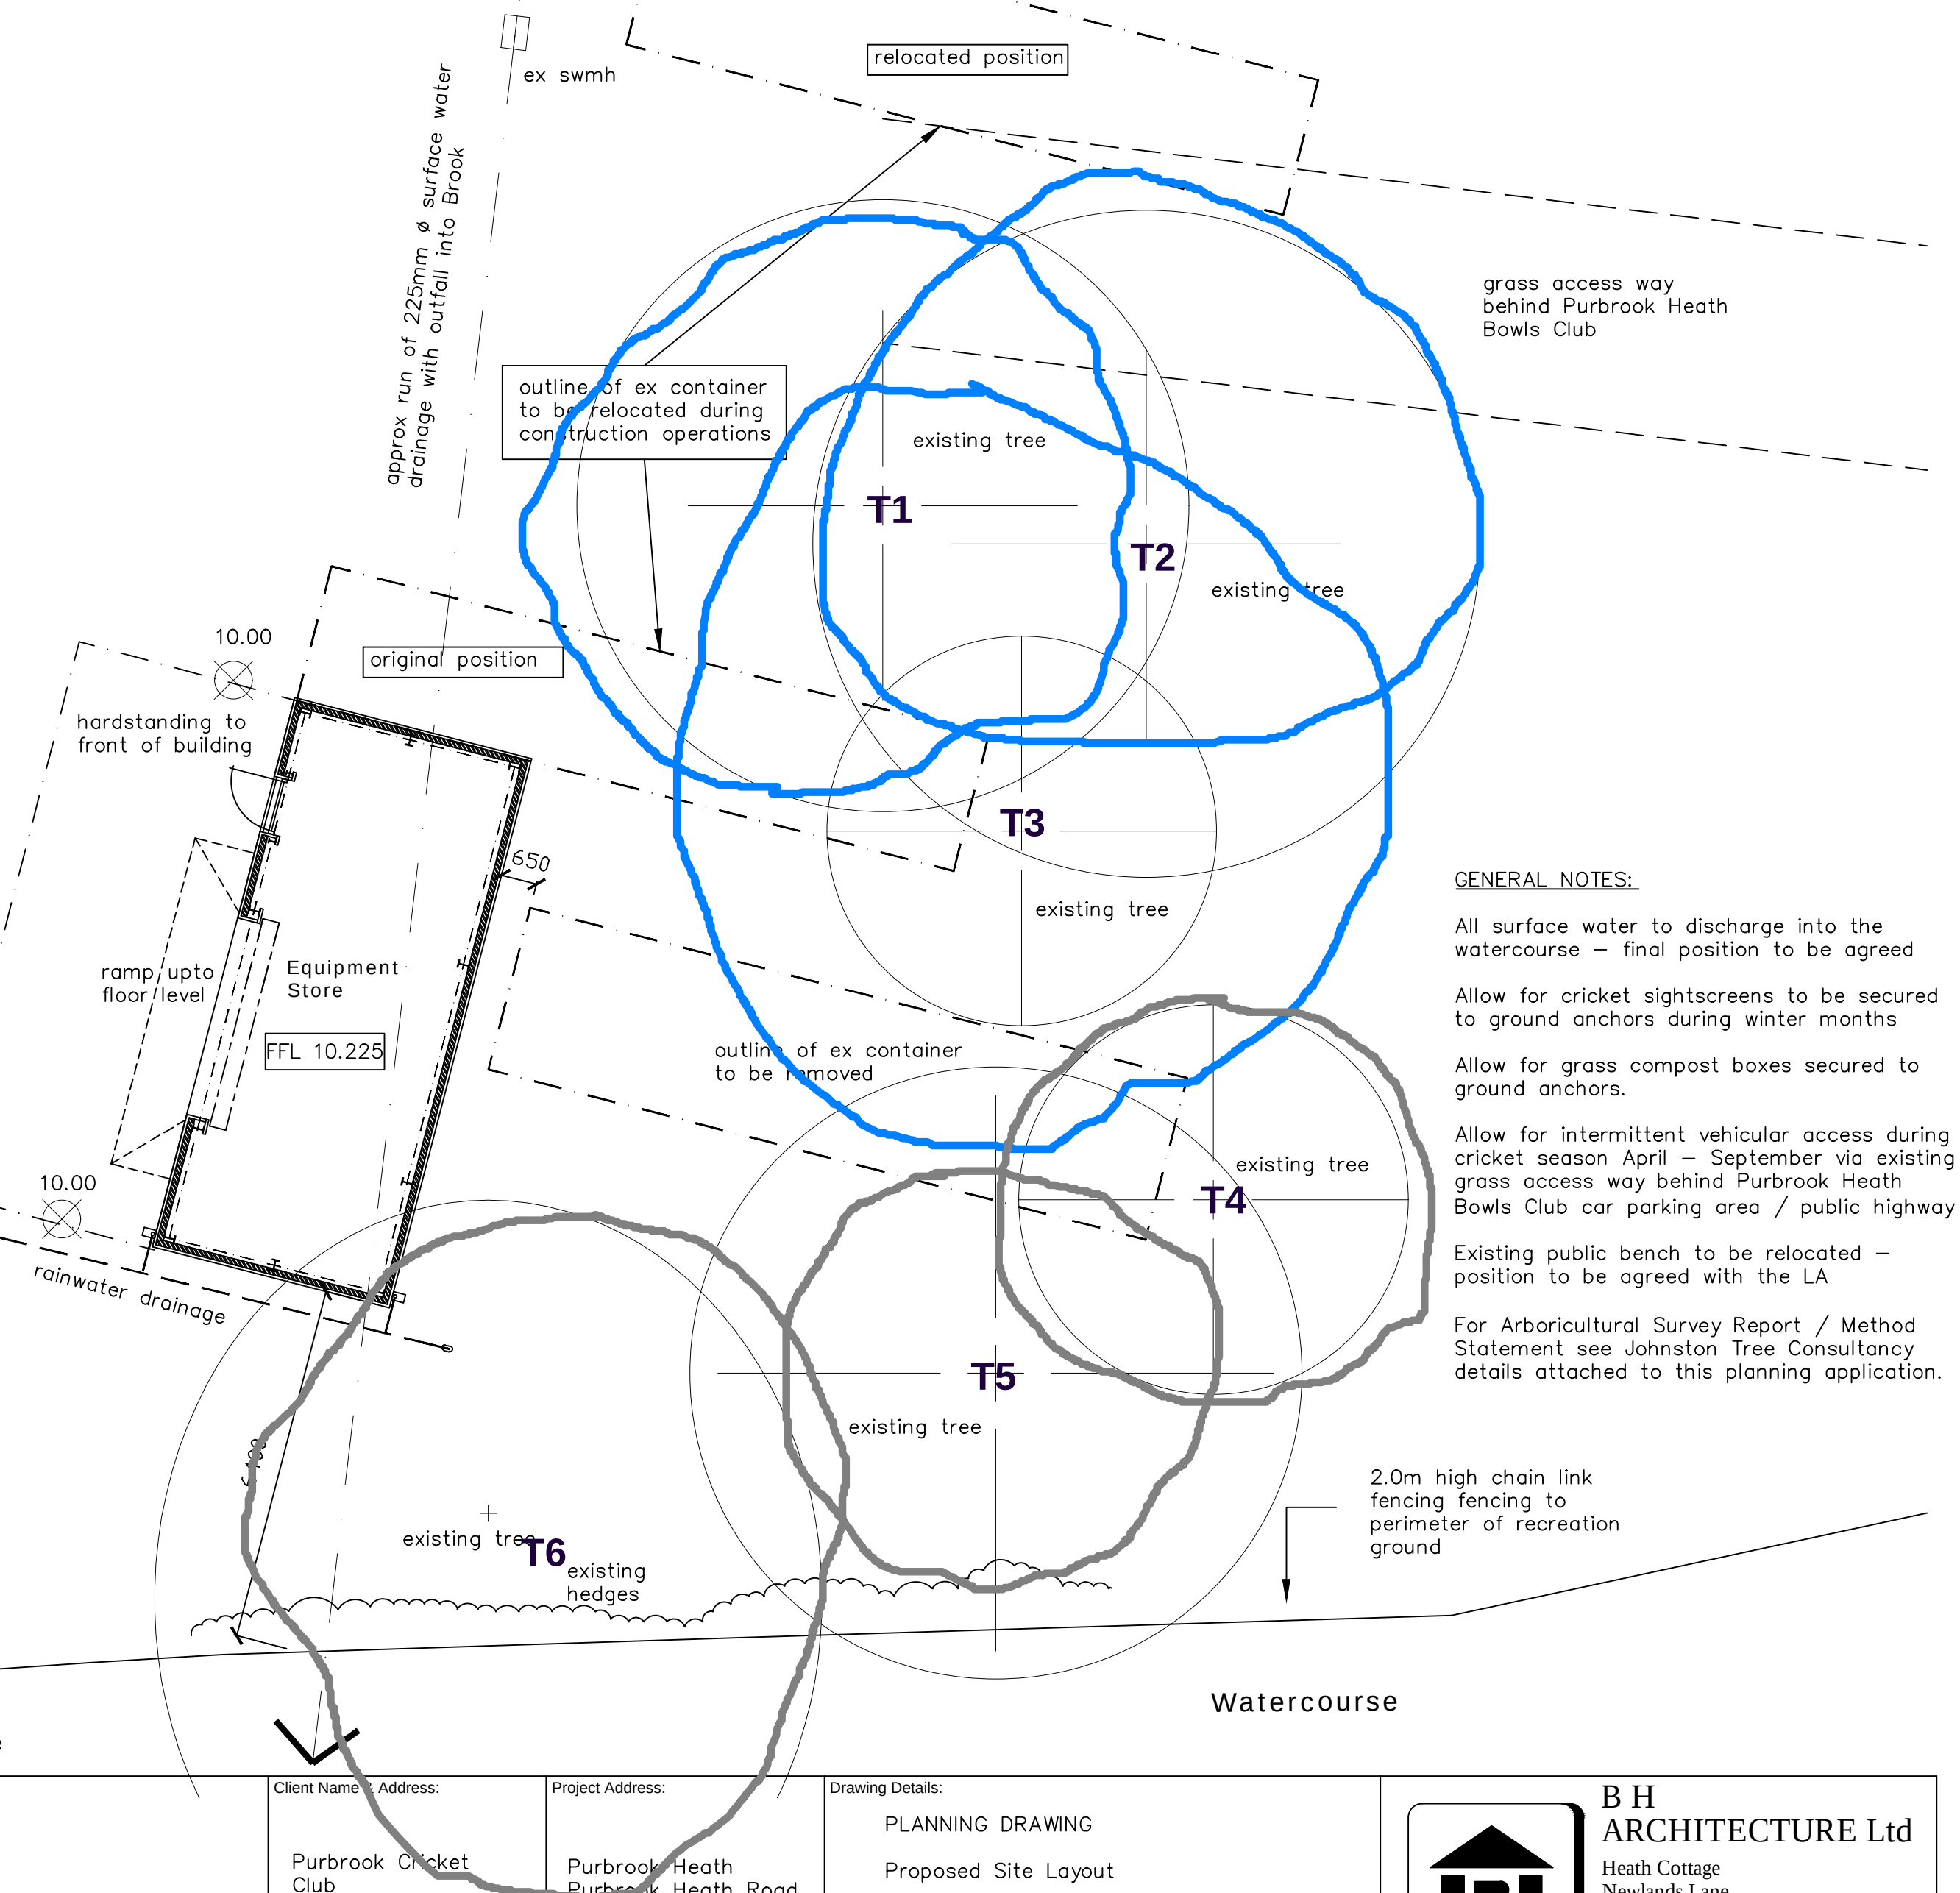

### GENERAL NOTES:

- All surface water to discharge into the watercourse – final position to be agreed
- Allow for cricket sightscreens to be secured to ground anchors during winter months
- Allow for grass compost boxes secured to ground anchors.
- Allow for intermittent vehicular access during cricket season April – September via existing grass access way behind Purbrook Heath Bowls Club car parking area / public highway
- Existing public bench to be relocated – position to be agreed with the LA
- For Arboricultural Survey Report / Method Statement see Johnston Tree Consultancy details attached to this planning application.

NOTES:

The design and construction of this project shall be in accordance with the current Building Regulations & NHBC Standards. These notes & drawings have been prepared solely for the purpose of Planning & Building Regulation approval.

Do not scale from this drawing unless for Planning purposes. All dimensions to be checked on-site and any alterations to be approved by the Architect and/or client prior to any work commencing.

Ordnance Survey Licence No: 100047591

This drawing to be copyright and to be read in conjunction with all other drawings

Amendments:

Rev A : Amended position, building size reduced, rainwater run added – 29/08/20

Rev B : Storage container to be relocated during construction operations, surface water drainage revised – 14/09/20

Rev C : Layout amended – 18/09/20

Rev D : Store position amended – 25/03/21

Rev E : Football pitch added, store position amended, dims adjusted – 27/04/21

Key:

Client Name & Address:

Purbrook Cricket Club

Project Address:

Purbrook Heath  
Purbrook Heath Road  
Waterlooville  
PO7 5RU

Drawing Details:

PLANNING DRAWING  
Proposed Site Layout

|                      |                  |                   |
|----------------------|------------------|-------------------|
| Project No:<br>939   | Drawing No:<br>2 | Rev No:<br>E      |
| Scale:<br>1:100 @ A2 | Drawn:<br>BWH    | Date:<br>11/05/20 |



**B H  
ARCHITECTURE Ltd**

Heath Cottage  
Newlands Lane  
Purbrook  
Waterlooville  
Hants  
PO7 5SQ

Tel: 023 9223 2322  
Mob: 07747 771808  
E-mail: bernard@bernardharding.com