


Tree protection fencing

Figure 3 Examples of above-ground stabilizing systems

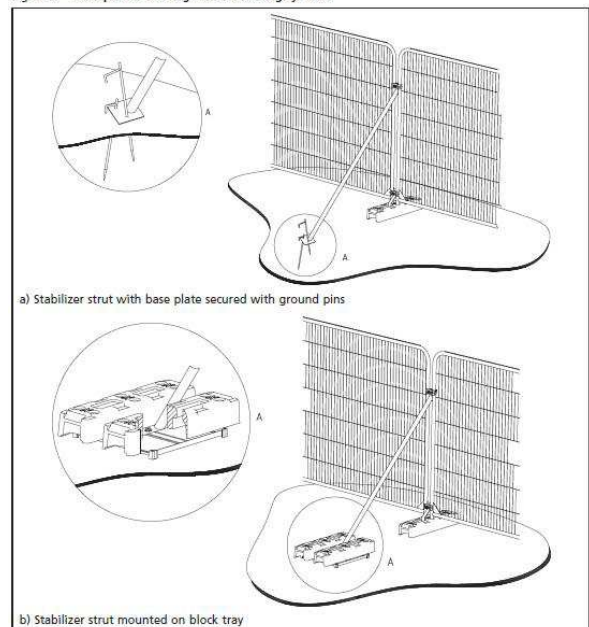

TREES ENCLOSED BY THIS FENCE ARE PROTECTED BY PLANNING CONDITIONS AND ARE SUBJECTS OF A
TREE PRESERVATION ORDER
(TOWN & COUNTRY PLANNING ACT 1990)

CONTRAVENTION OF TREE PRESERVATION ORDER MAY LEAD TO CRIMINAL PROSECUTION


THE FOLLOWING **MUST** BE OBSERVED BY ALL PERSONS:-

- THE PROTECTIVE FENCING MUST NOT BE REMOVED
- NO PERSON SHALL ENTER THE PROTECTED AREA
- NO MACHINE OR PLANT SHALL ENTER THE PROTECTED AREA
- NO MATERIALS SHALL BE STORED IN THE PROTECTED AREA
- NO SPOIL SHALL BE DEPOSITED IN THE PROTECTED AREA
- NO EXCAVATION SHALL OCCUR IN THE PROTECTED AREA

ANY INCURSION INTO THE PROTECTED AREA MUST BE
WITH THE WRITTEN PERMISSION OF THE LOCAL PLANNING AUTHORITY



Excavations within the RPA will be undertaken with the use of hand tools only to a depth of 300mm. Where roots are identified, these will be carefully pruned back to the edge of the trench using clean sharp secateurs or pruning saw.

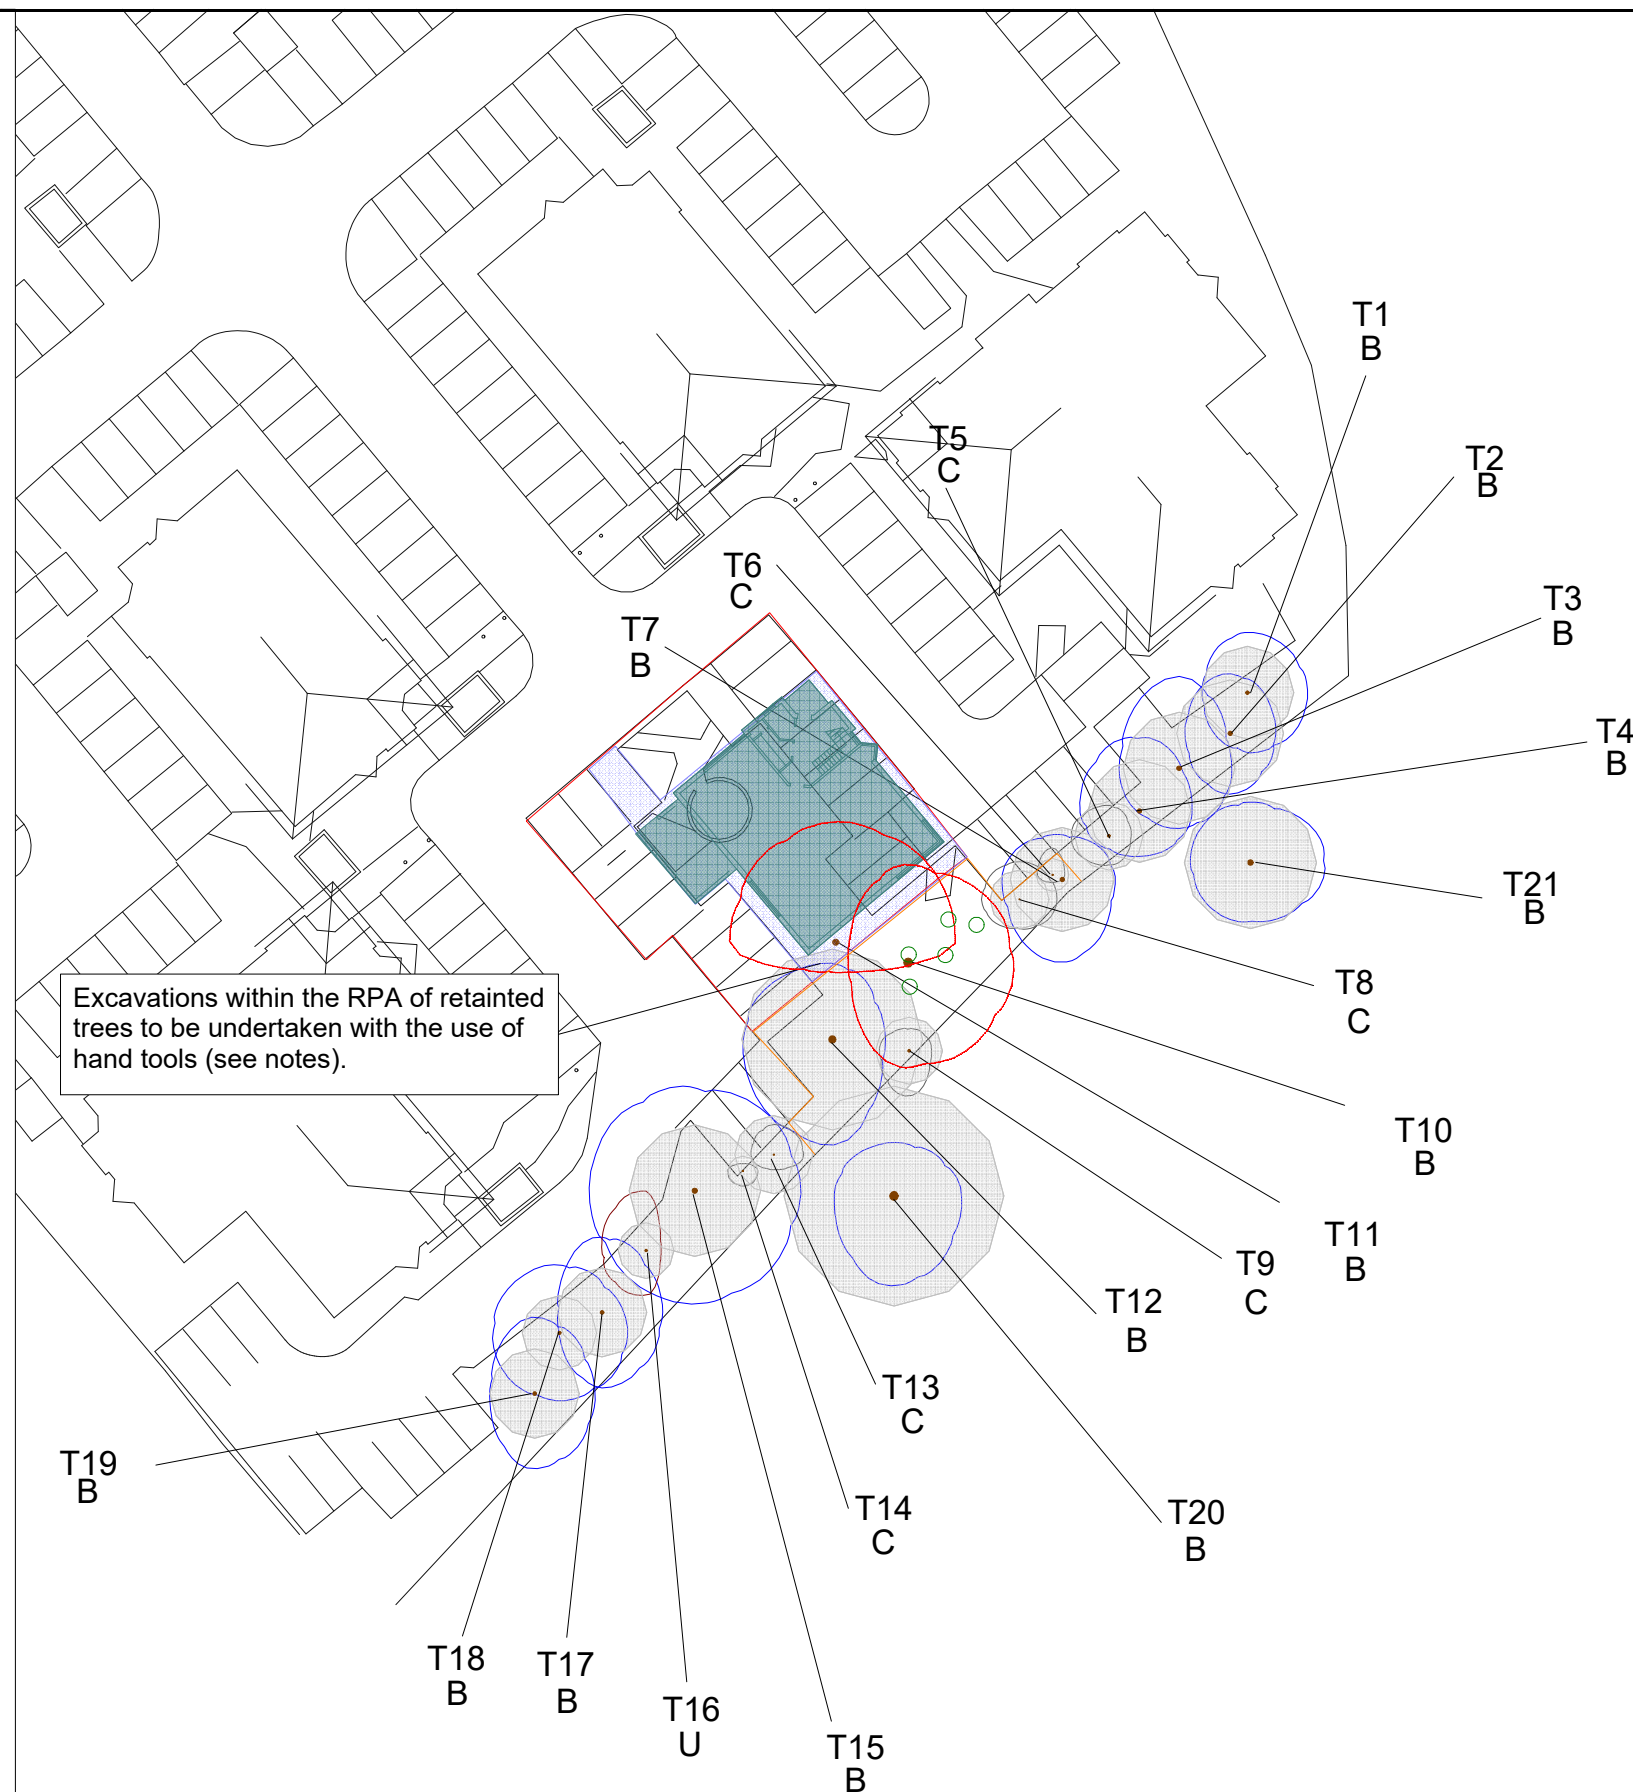


Plan Notes

The location of all proposed underground service runs has not been identified. However, any excavations required to install these will be located outside the RPA of the retained trees and in accordance with NJUG Volume 4 Guidelines for the planning, installation and maintenance of utility apparatus in proximity to trees.

Plan legend

-  Proposed hard landscaping
-  Proposed development extent
-  Site area
-  Trees to be removed
-  Tree Protection Fencing
-  Replacement planting

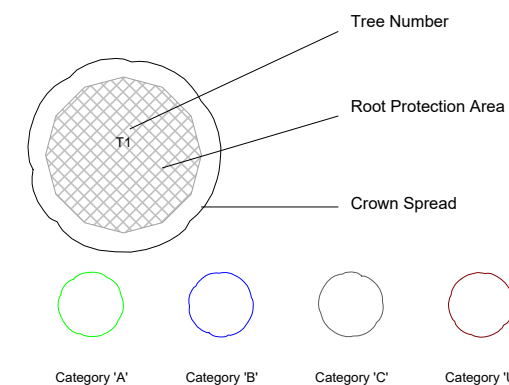

New Pond Farm, Woodhatch Road, Reigate, Surrey, RH2 7QH
Tel: 01737 779191
Email: info@connicktreecare.co.uk

Tree Retention and Protection Plan

SCALE :
1 : 500 @ A3

DATE :	21/12/2020
--------	------------

MAP FILENAME :178648/TRPP/PRO
SITE: The Briars, Waterlooville, P07 7YH

Pear Technology Services Ltd; Email info@peartechology.co.uk
Maps based on Ordnance Survey MasterMap or 1:25000 Mid-scale data with
the permission of the Controller of HMSO. © Crown Copyright

