



110 Southleigh Road PO9 2PS - Location Plan

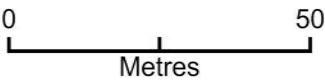

Plan Produced for: Parkers Design
Date Produced: 30 Aug 2020
Plan Reference Number: TQRQM20243211743302
Scale: 1:1250 @ A4
© Crown copyright and database rights 2019 OS 100042766

1:500							100
1:200							20
1:100							10
1:50							5

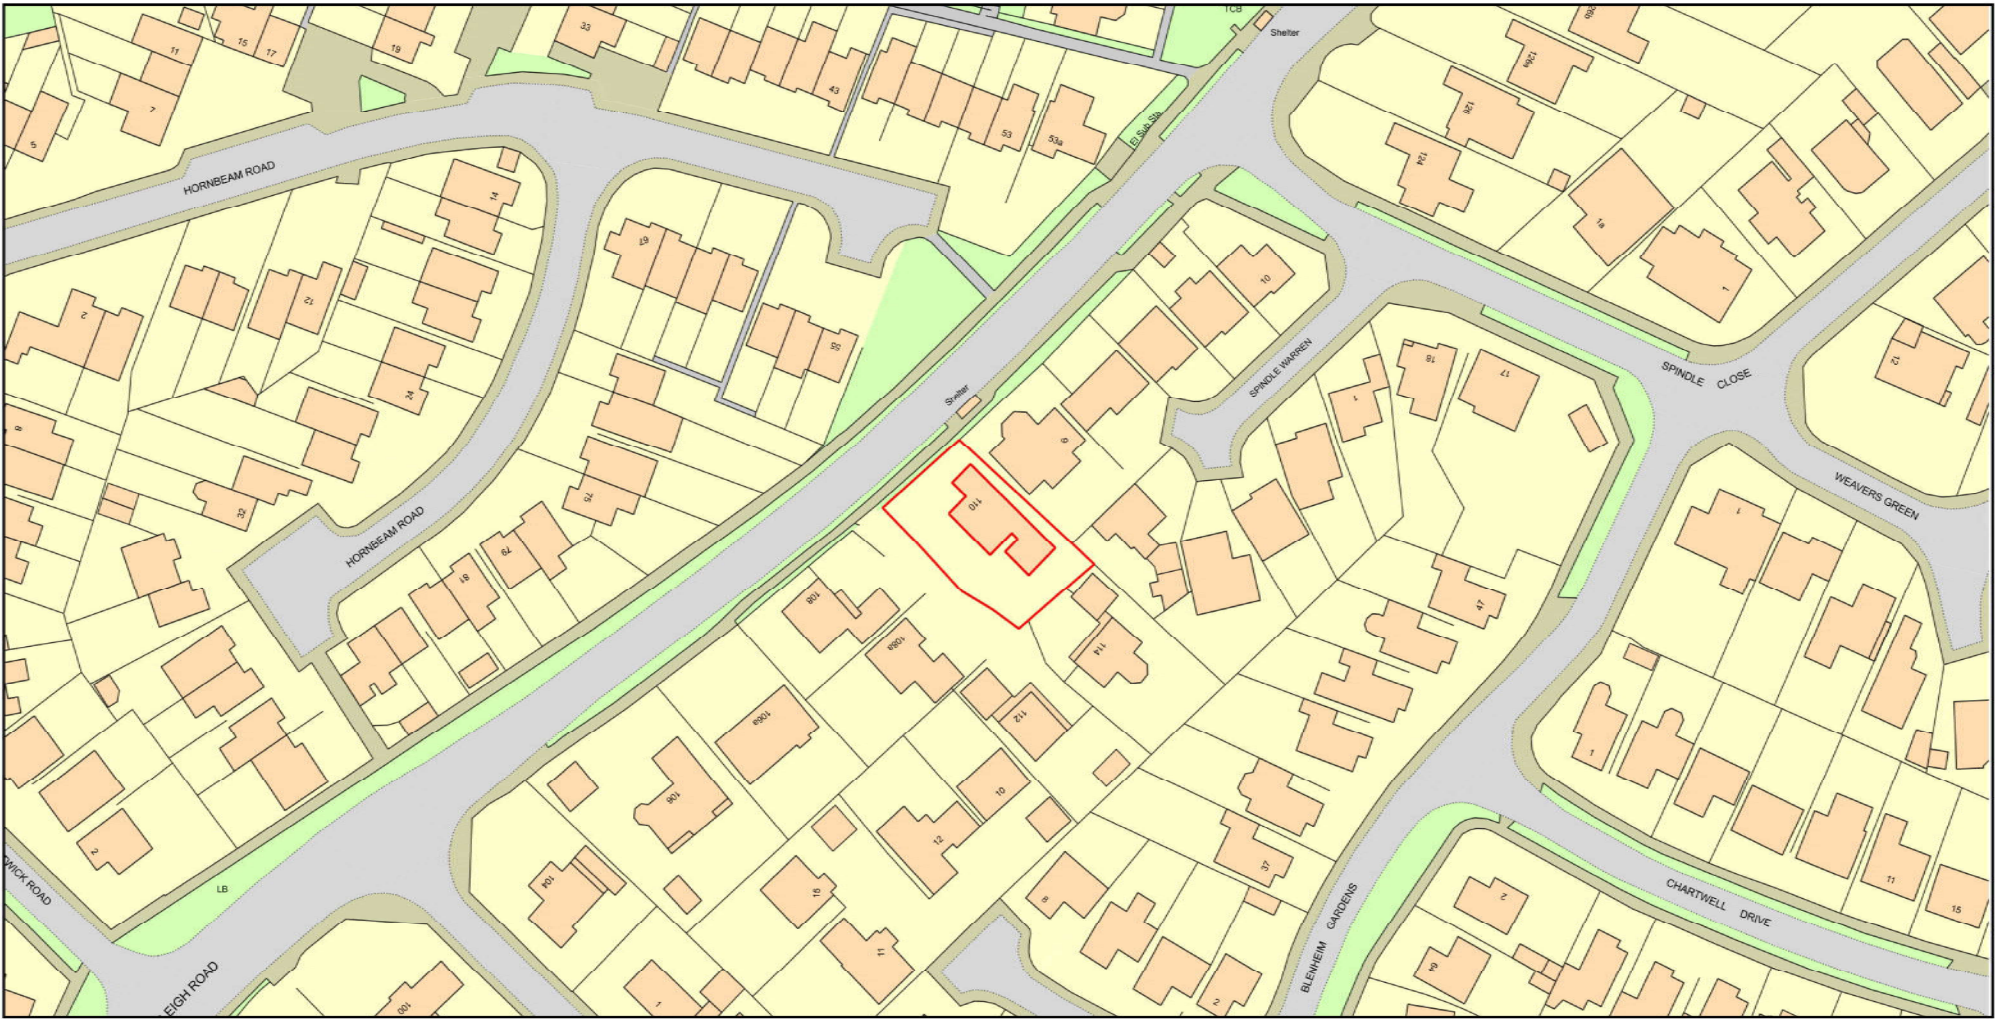

(C) Copyright of Parkers Design (Southern) Limited. Any reproduction of these drawings will require written authority from the copyright owner.
Parkers Design Limited - The Studio @ 90, PO9 2PR
www.pexd.co.uk - info@pexd.co.uk - 07776 008822

PROJECT	110 Southleigh Road PO9 2PS
SHEET	Location Plan

CLIENT	A Sakutukwa		
Date	Issue Date	Scale (@ A3)	
Drawn by	SW	DRAWING NUMBER	REV
Checked by	SR	A108	